8
Building Floor Plans

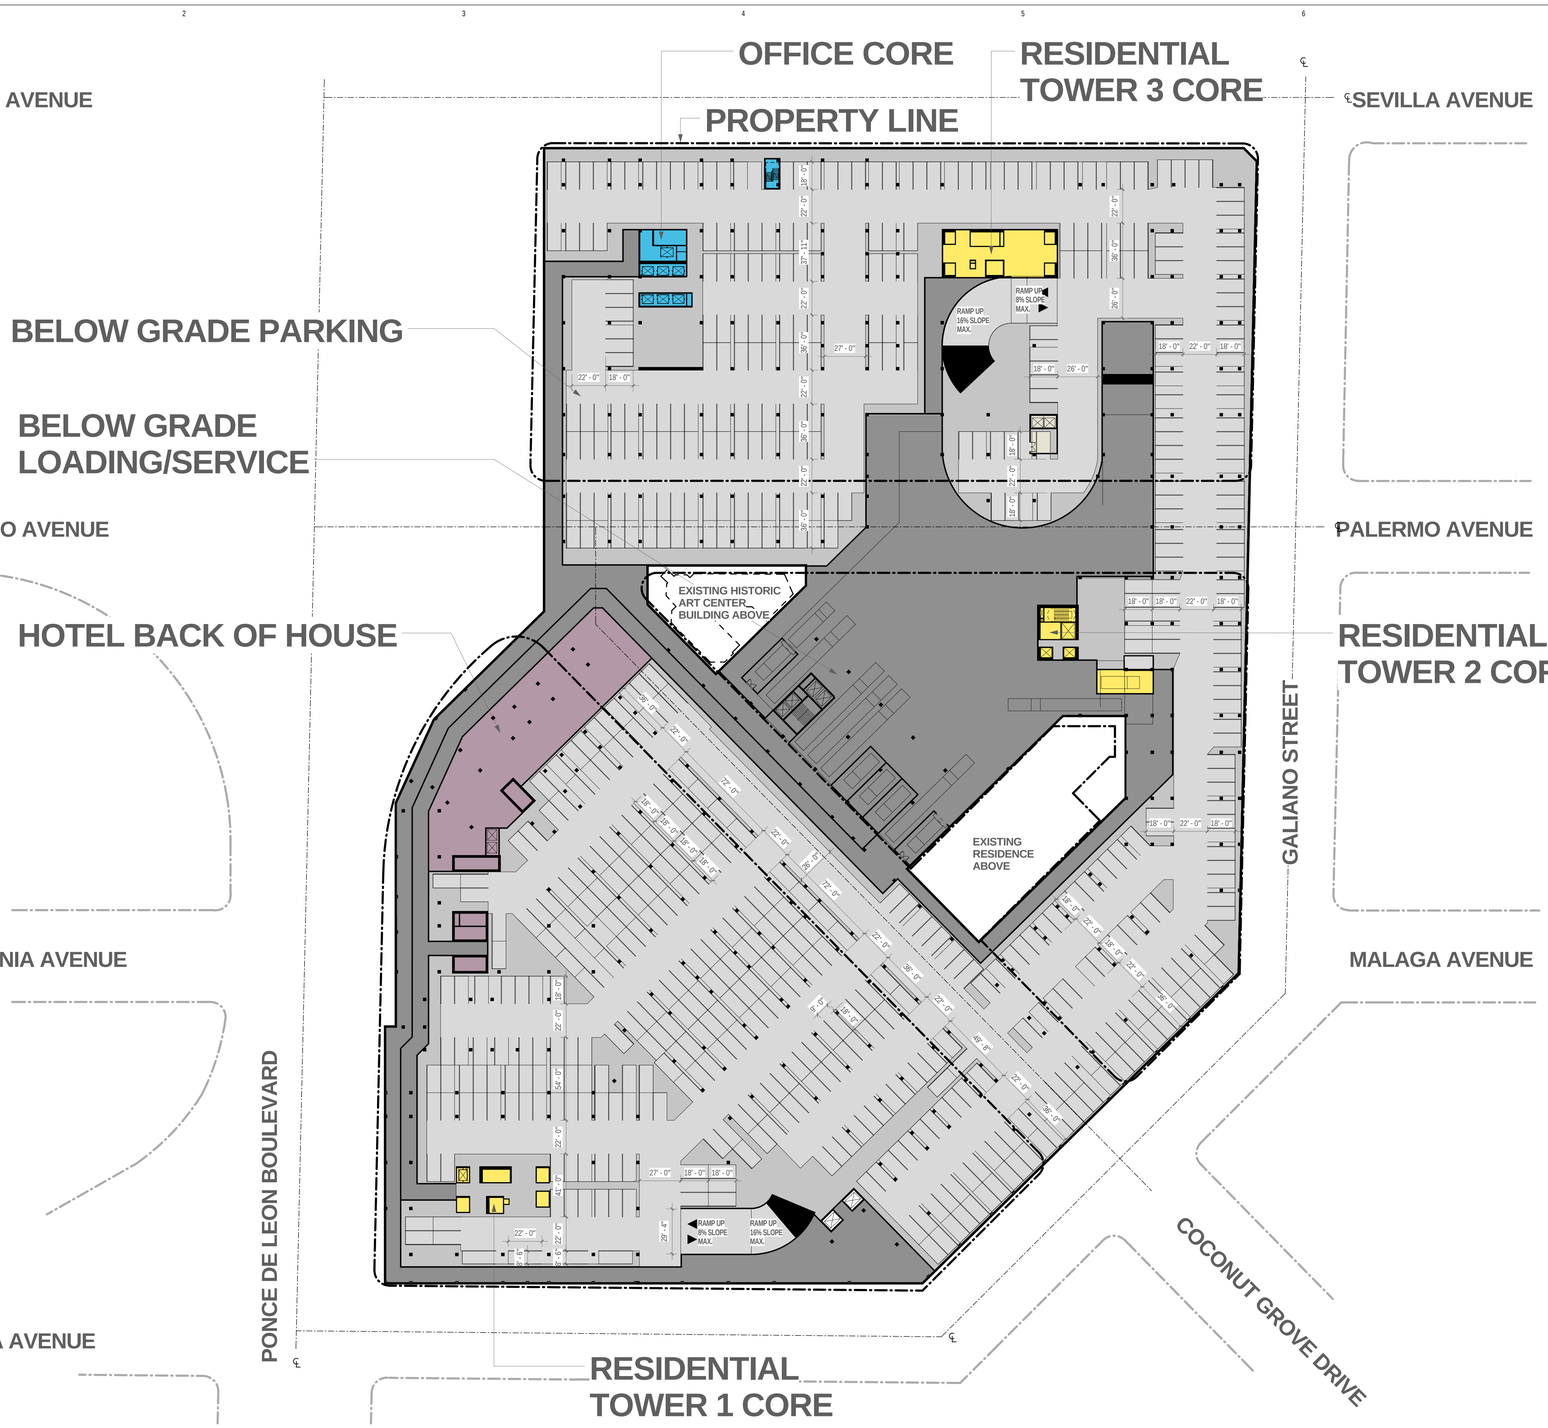

1 LEVEL -02
1" = 40'-0"

NOTE:

- FINAL PARKING AND LOADING DESIGN TO BE REVIEWED BY PARKING CONSULTANT FOR COMPLIANCE WITH ZONING AND BUILDING CODE REQUIREMENTS PRIOR TO APPLYING FOR A BUILDING PERMIT.

PARKING CRITERIA

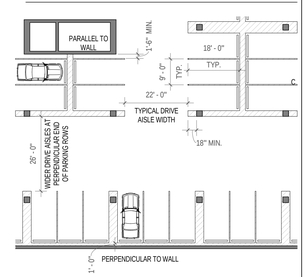

KEY PLAN

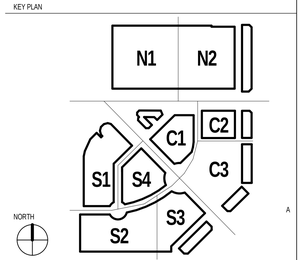

NORTH

NOT FOR CONSTRUCTION

RTKL SM
AN ARCADIS COMPANY
RTKL ASSOCIATES INC.
396 ALHAMBRA CIR. SOUTH
CORAL GABLES, FLORIDA
P. 786.268.3200
F. 786.268.3201
WWW.RTKL.COM
PROJECT NUMBER 45-14002.00

CONSULTANT

PROJECT

MEDITERRANEAN VILLAGE at Ponce Circle

CLIENT

AGAVE PONCE LLC.
2801,2901, 3001 PONCE DE LEON BOULEVARD

ISSUE DRAWING LOG

SEAL

SHEET IDENTIFICATION

TITLE

FLOOR PLAN LEVEL B2

NUMBER

A-100

2014 RTKL ASSOCIATES INC.

RELYANE C:\Users\gtgauswald\Documents\OSV-Podium-Central_02_gmpauswals.rvt
TIME 1/26/2015 1:30:47 PM

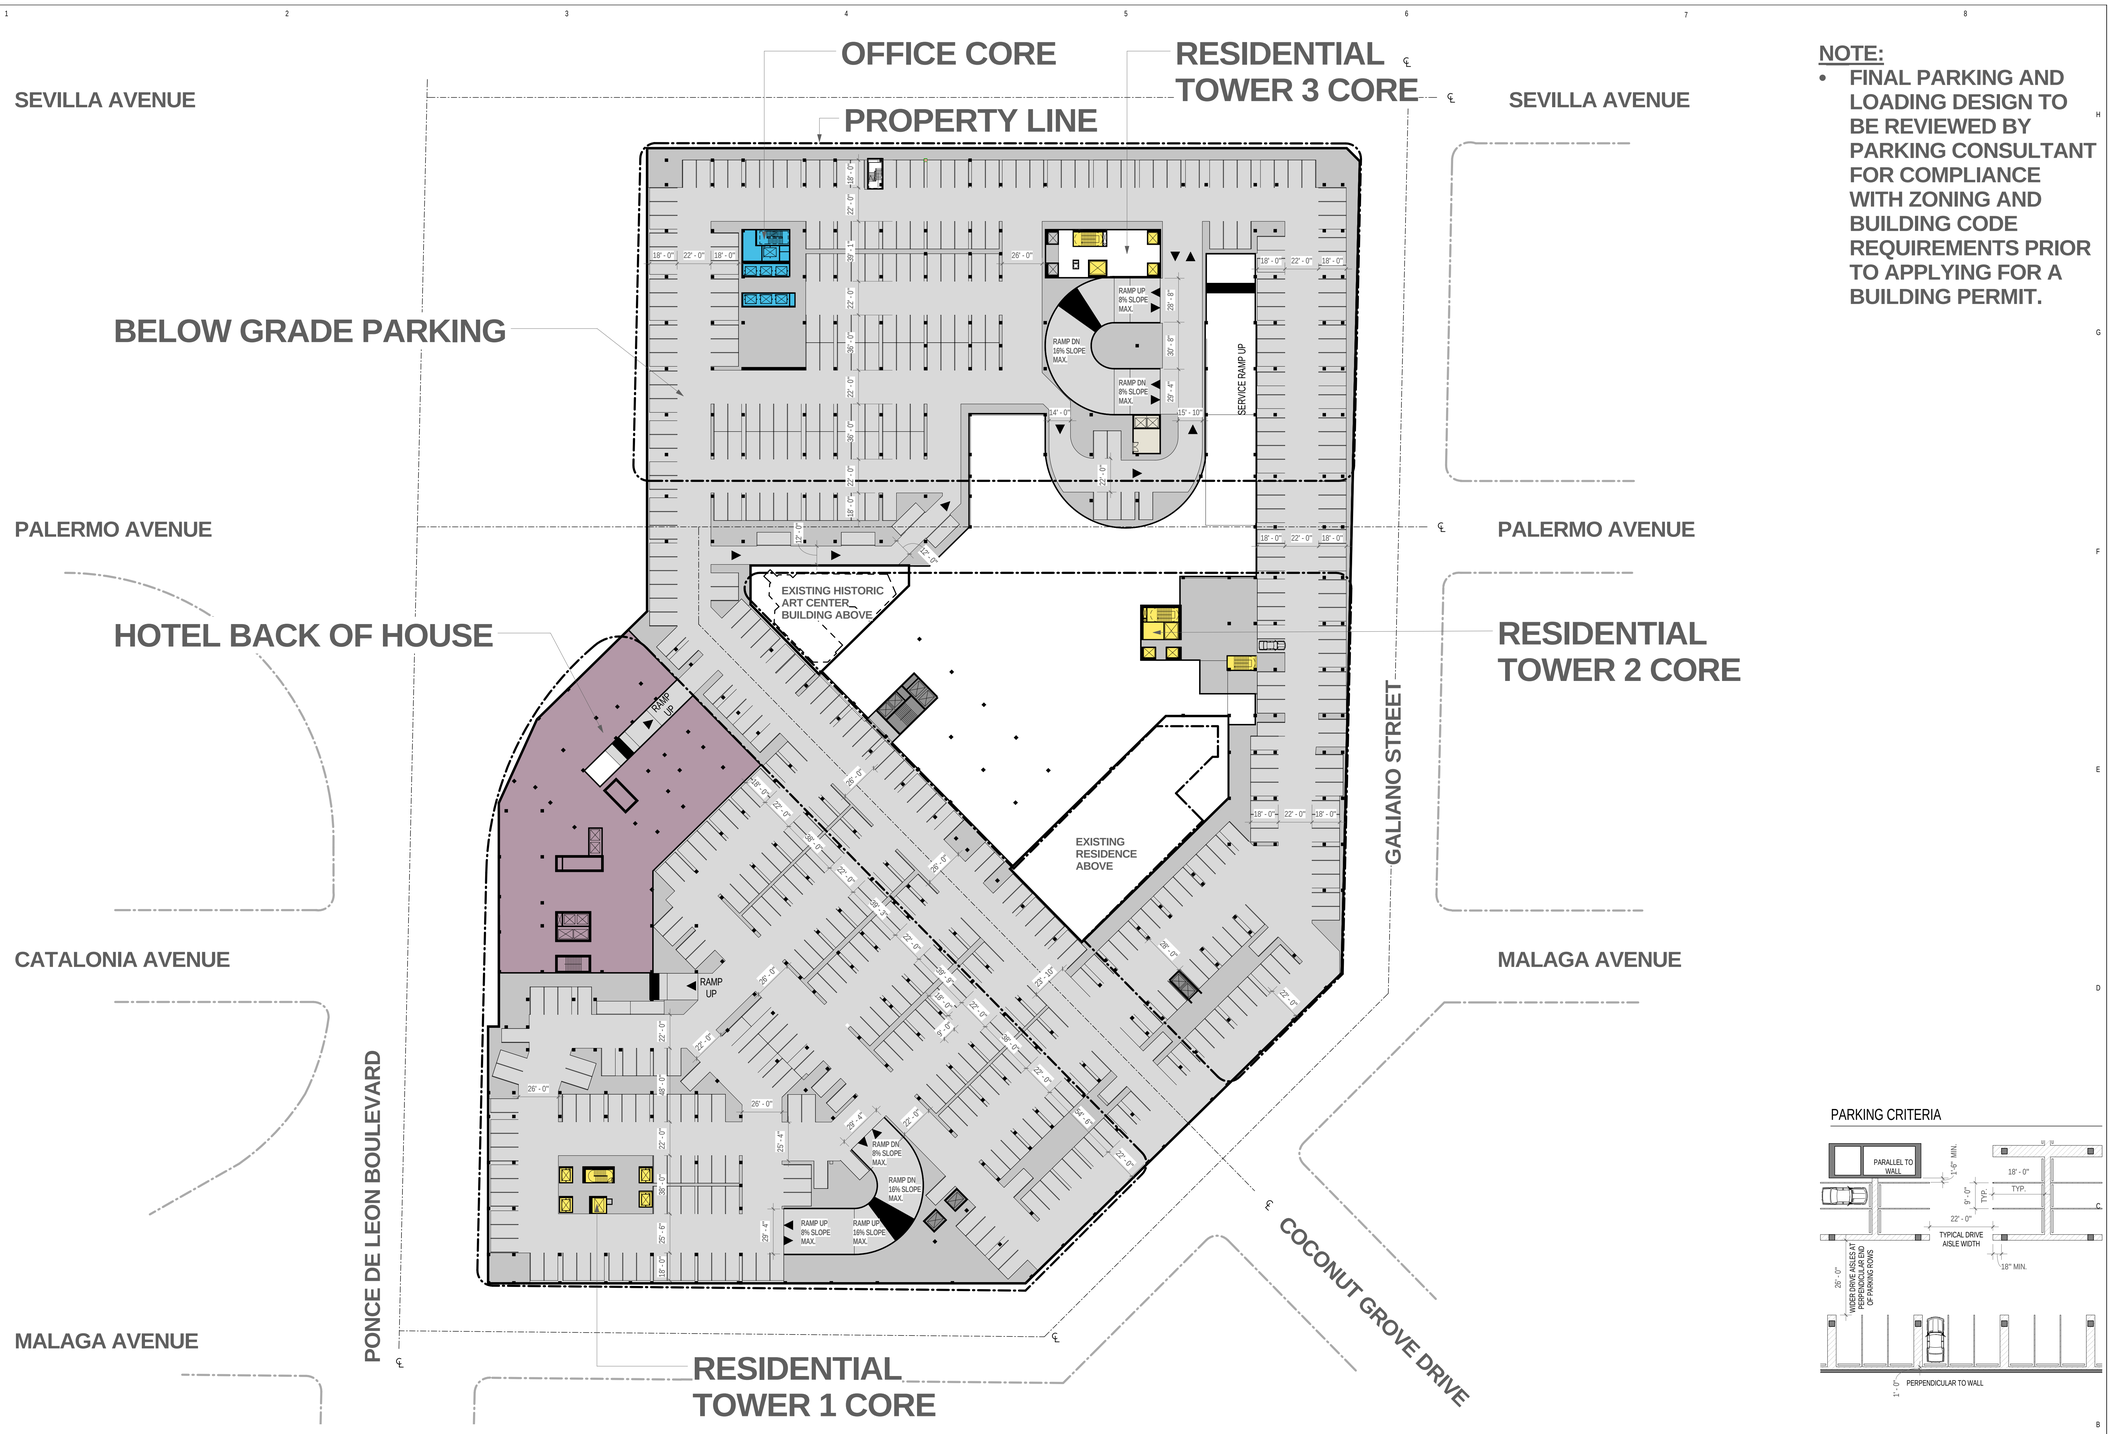

1 LEVEL B1 FLOOR PLAN
1" = 40'-0"

NOTE:

- FINAL PARKING AND LOADING DESIGN TO BE REVIEWED BY PARKING CONSULTANT FOR COMPLIANCE WITH ZONING AND BUILDING CODE REQUIREMENTS PRIOR TO APPLYING FOR A BUILDING PERMIT.

PARKING CRITERIA

KEY PLAN

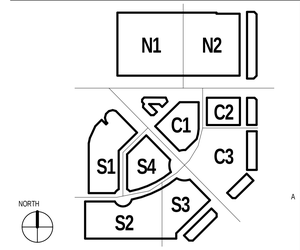

NOT FOR CONSTRUCTION

RTKL SM

AN ARCADIS COMPANY

RTKL ASSOCIATES INC.
396 ALHAMBRA CIR. SOUTH
CORAL GABLES, FLORIDA
P. 786.268.3200
F. 786.268.3201
WWW.RTKL.COM
PROJECT NUMBER 45-14002.00

CONSULTANT

PROJECT

MEDITERRANEAN VILLAGE at Ponce Circle

CLIENT

AGAVE PONCE LLC.
2801,2901, 3001 PONCE DE LEON BOULEVARD

ISSUE DRAWING LOG

SEAL

SHEET IDENTIFICATION

TITLE

FLOOR PLAN LEVEL B1

NUMBER

A-101

2014 RTKL ASSOCIATES INC.

FILE NAME: C:\Users\tgonzalez\Documents\OSV-Podium-Central_02_gmpsaurelio.rvt
TIME: 1/26/2015 1:31:26 PM

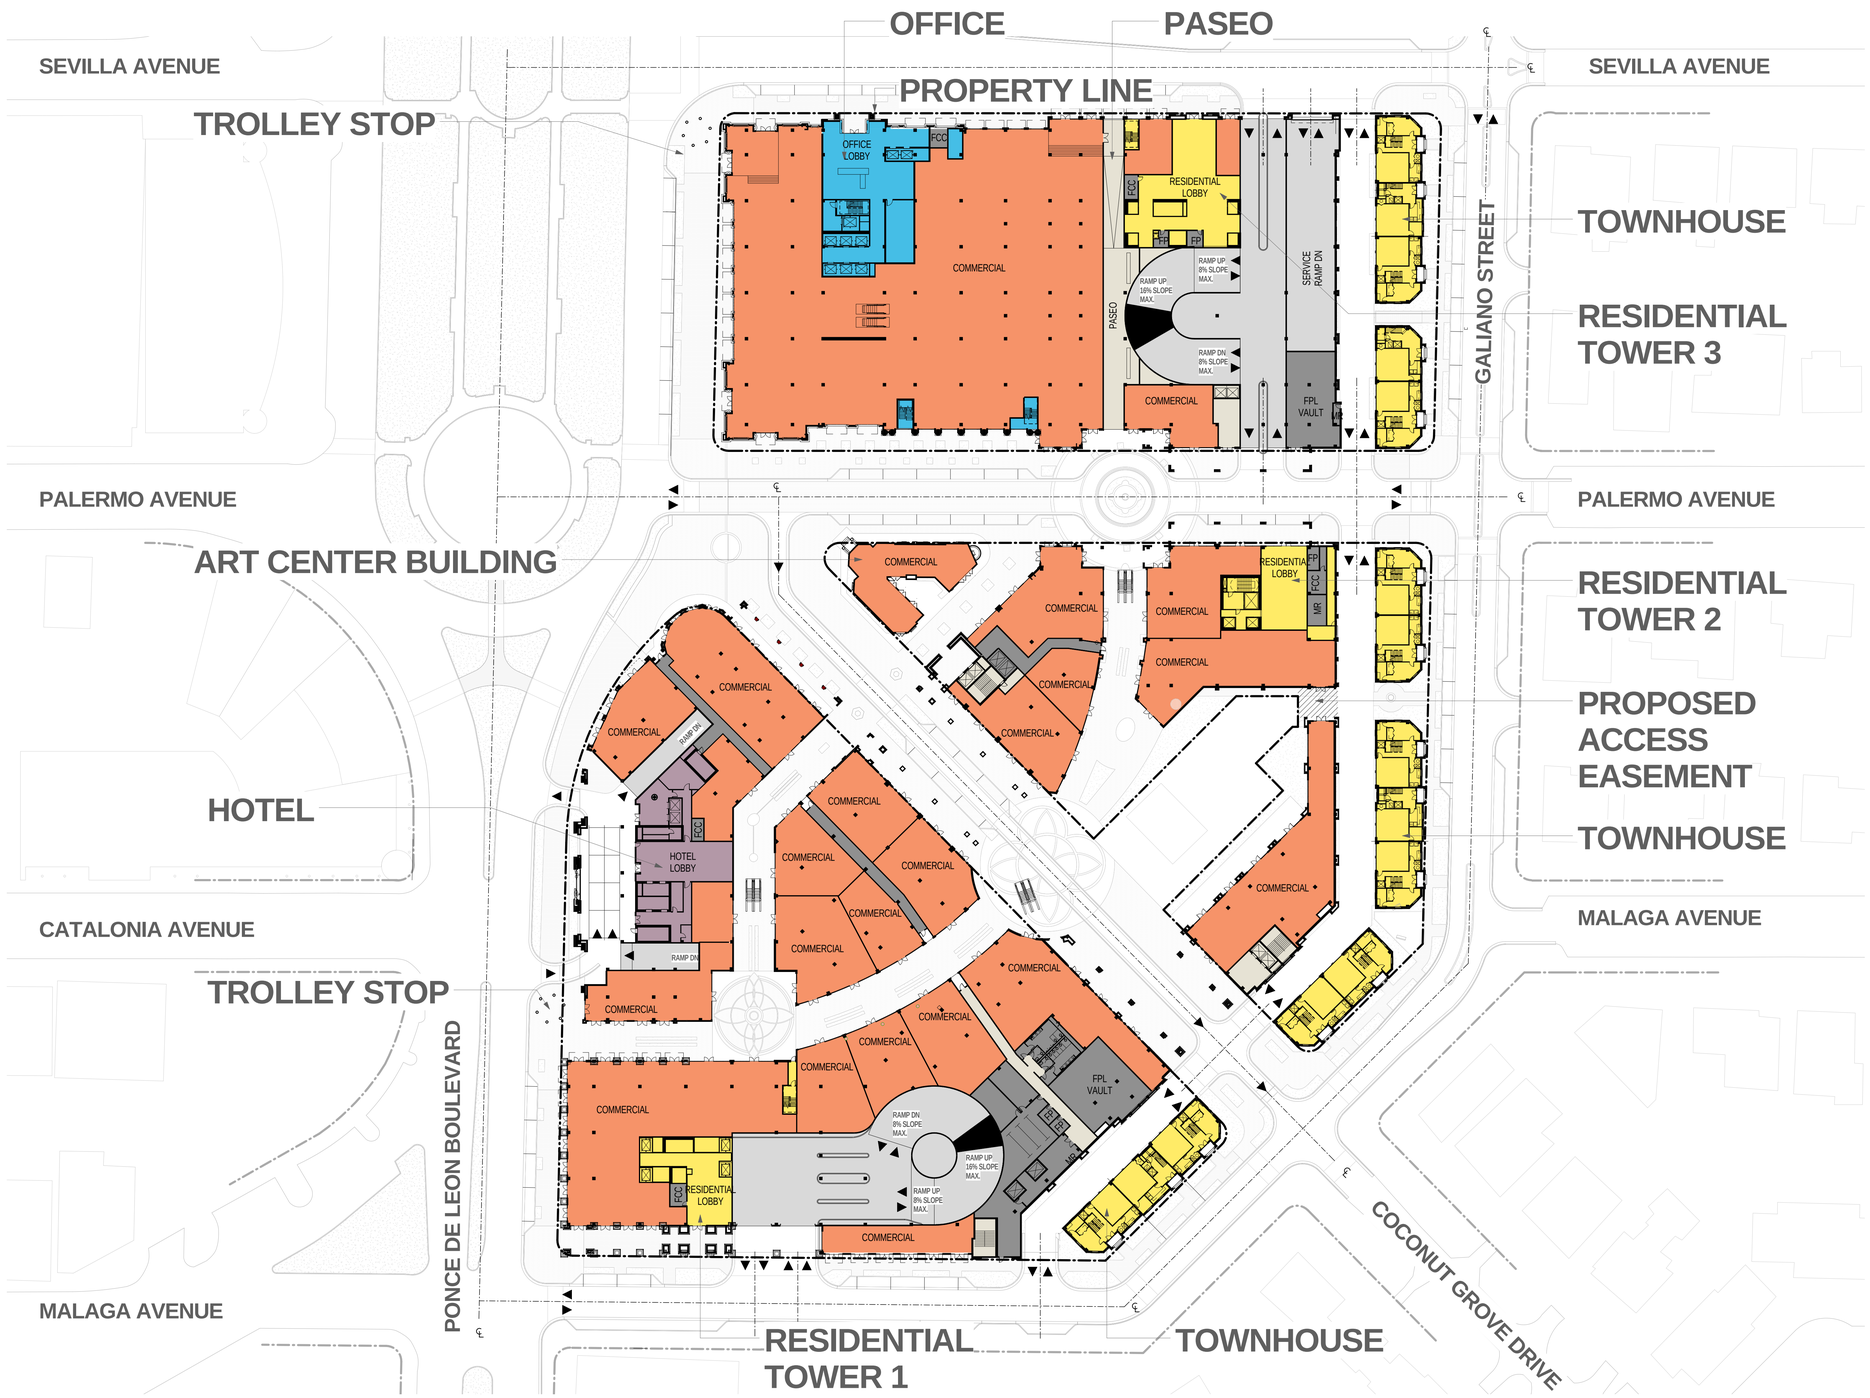

1 LEVEL 01 FLOOR PLAN
1" = 40'-0"

KEY PLAN

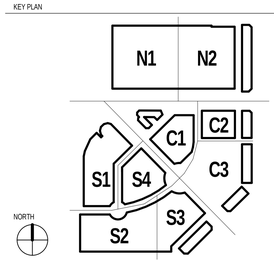

NOT FOR CONSTRUCTION

RTKL SM

AN ARCADIS COMPANY

RTKL ASSOCIATES INC.
396 ALHAMBRA CIR. SOUTH
CORAL GABLES, FLORIDA
P. 786.268.3200
F. 786.268.3201
WWW.RTKL.COM
PROJECT NUMBER 45-14002.00

CONSULTANT

PROJECT

MEDITERRANEAN VILLAGE at Ponce Circle

CLIENT

AGAVE PONCE LLC.
2801,2901, 3001 PONCE DE LEON BOULEVARD

ISSUE DRAWING LOG

SEAL

SHEET IDENTIFICATION

TITLE

FLOOR PLAN LEVEL 01

NUMBER

A-102

2014 RTKL ASSOCIATES INC.

FILE NAME: C:\Users\gpauwels\Documents\OSV-Podium-Central 02_gmpauwels.rvt

TIME: 1/26/2015 1:33:37 PM

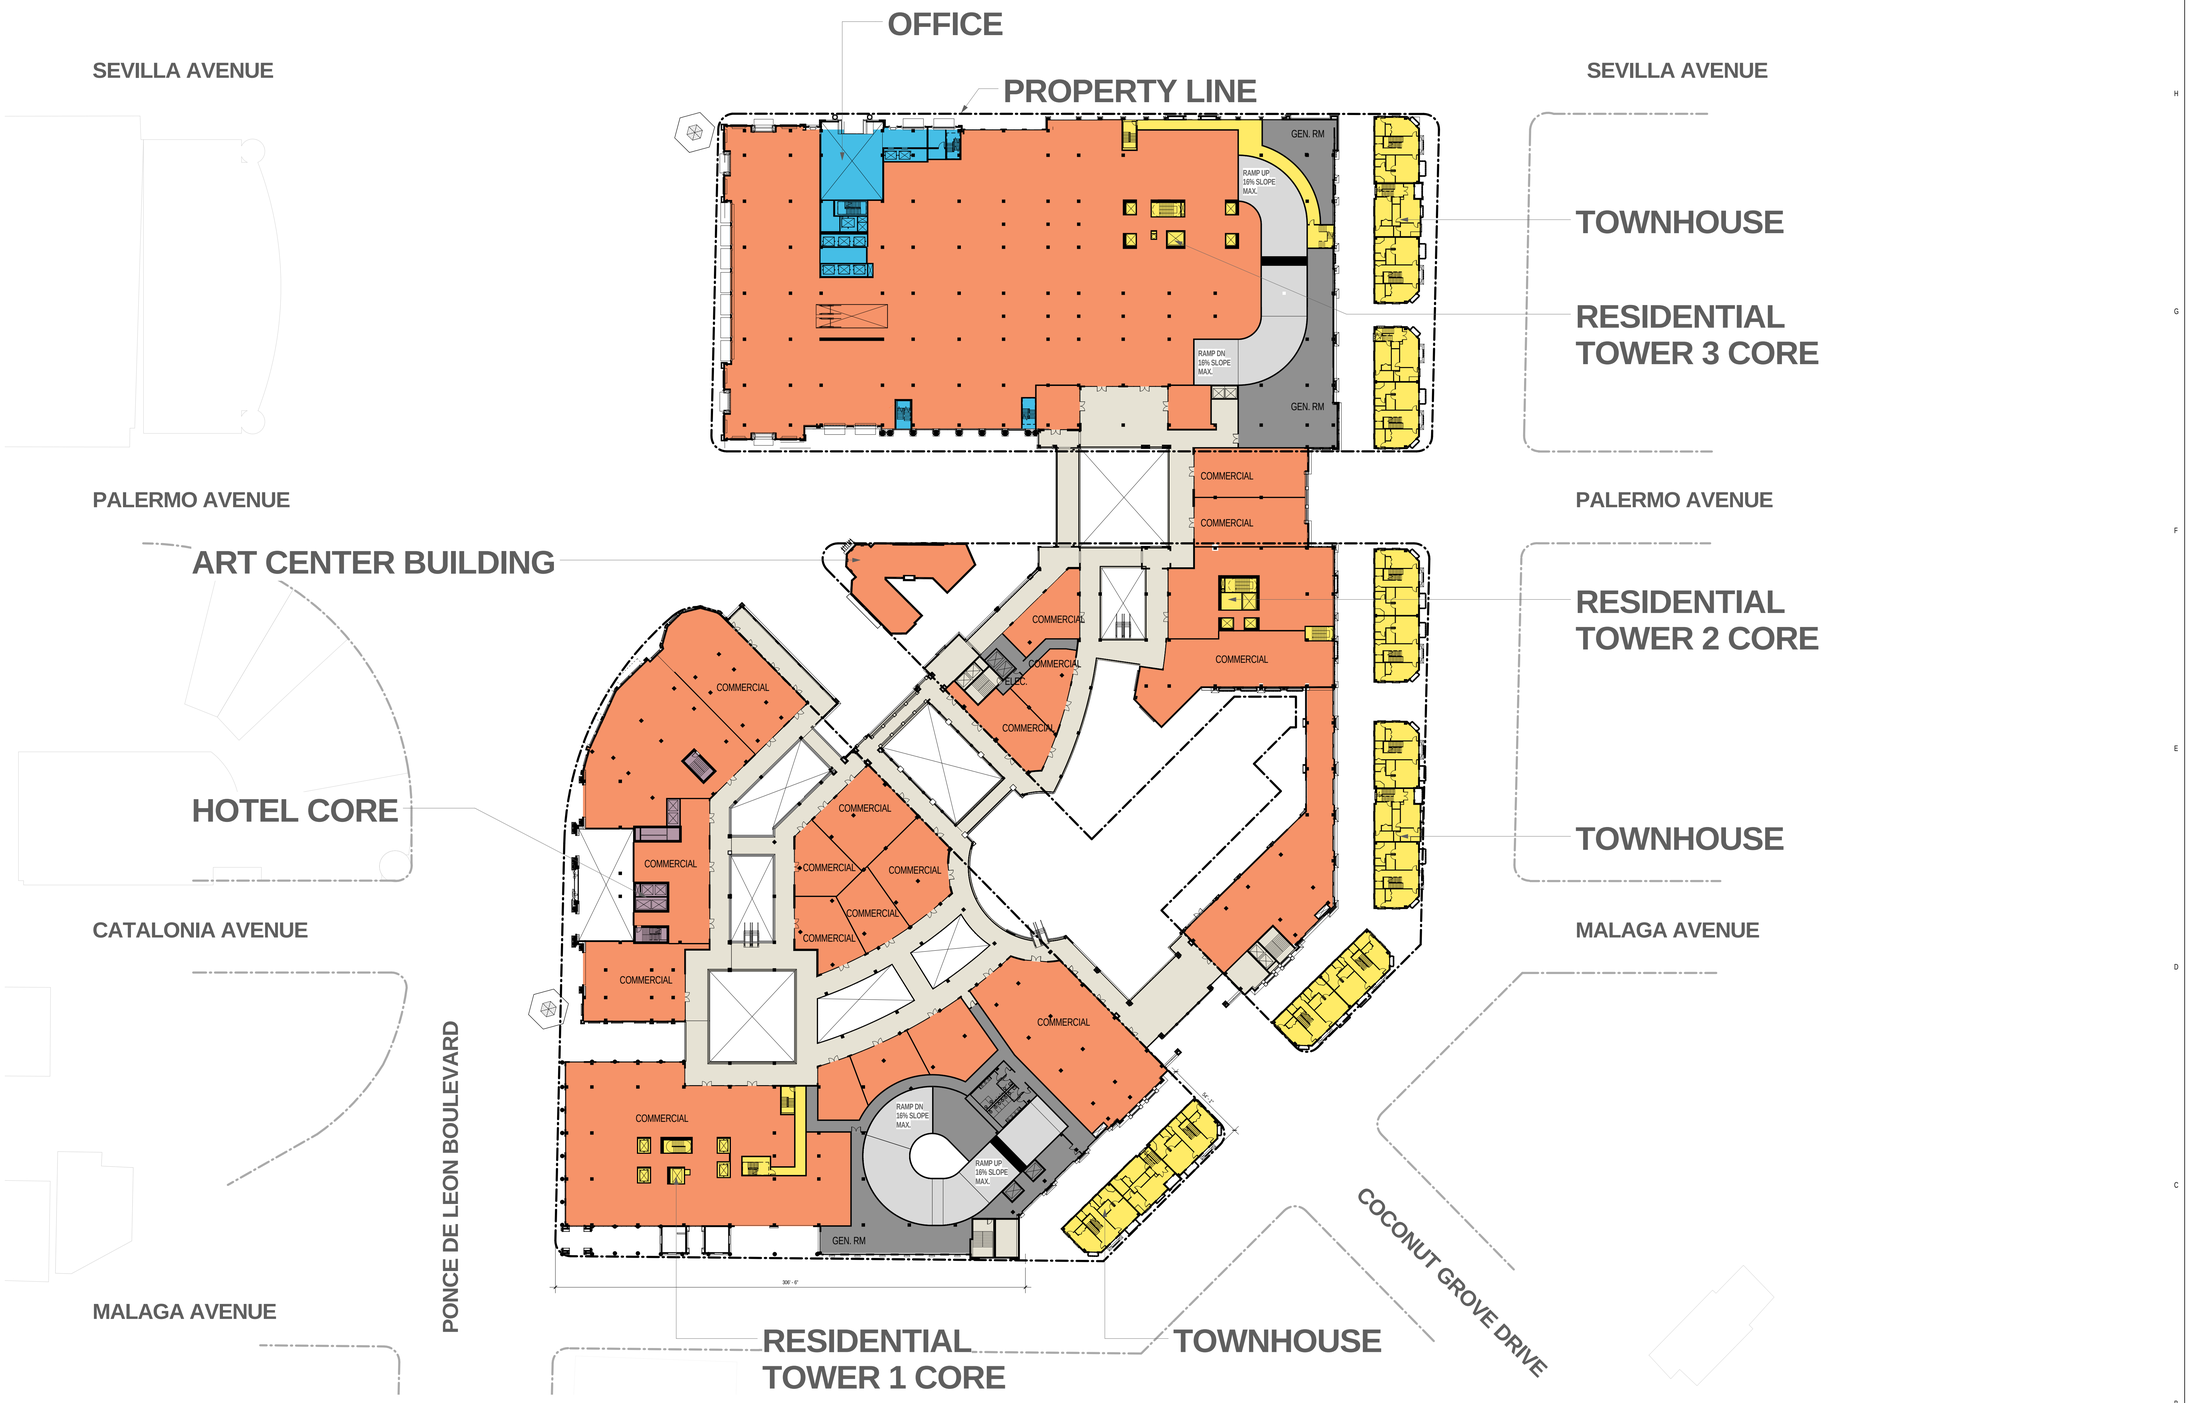

1 LEVEL 02 FLOOR PLAN
1" = 40'-0"

KEY PLAN

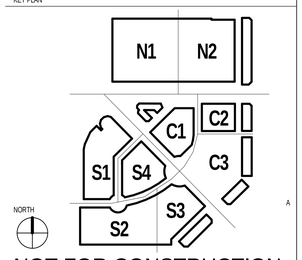

NOT FOR CONSTRUCTION

RTKL SM
AN ARCADIS COMPANY
RTKL ASSOCIATES INC.
396 ALHAMBRA CIR. SOUTH
CORAL GABLES, FLORIDA
P. 786.268.3200
F. 786.268.3201
WWW.RTKL.COM
PROJECT NUMBER 45-14002.00

CONSULTANT

PROJECT

MEDITERRANEAN VILLAGE at Ponce Circle

CLIENT

AGAVE PONCE LLC.
2801,2901, 3001 PONCE DE LEON BOULEVARD

ISSUE DRAWING LOG

SEAL

SHEET IDENTIFICATION

TITLE

FLOOR PLAN LEVEL 02

NUMBER

A-103

2014 RTKL ASSOCIATES INC.

FILE NAME C:\Users\gpasswell\Documents\OSS\1-Podium-Central 02_gmpsuwaeds.rvt
TIME 12/6/2015 1:35:53 PM

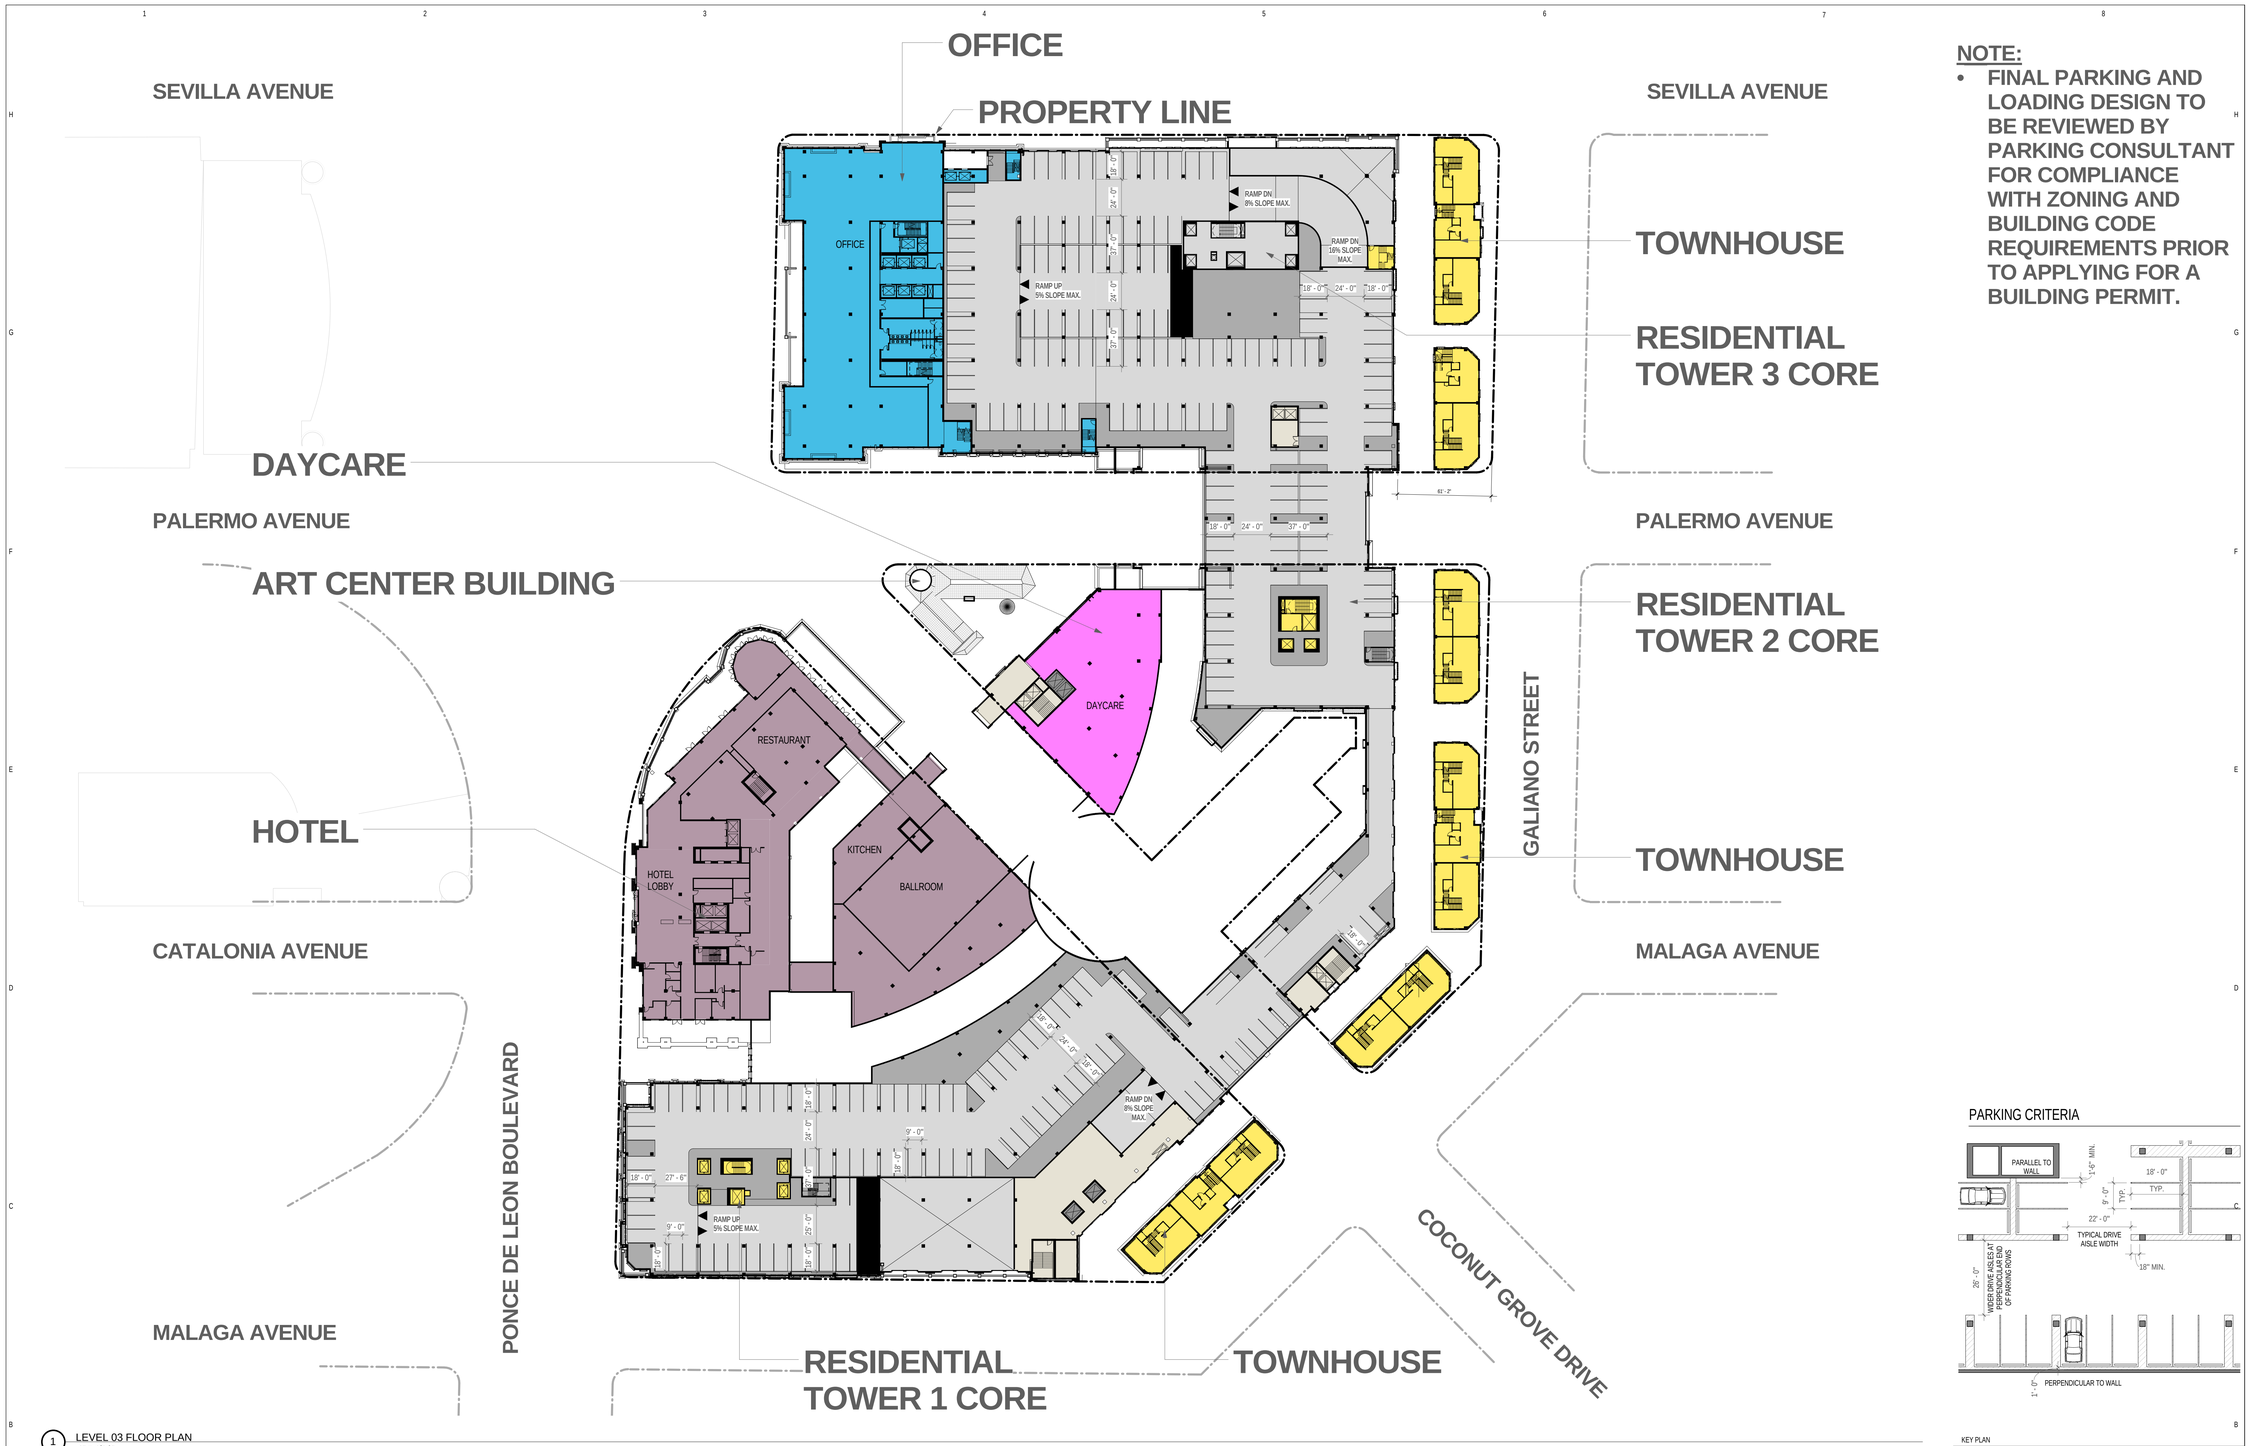

1 LEVEL 03 FLOOR PLAN
1" = 40'-0"

NOTE:

- FINAL PARKING AND LOADING DESIGN TO BE REVIEWED BY PARKING CONSULTANT FOR COMPLIANCE WITH ZONING AND BUILDING CODE REQUIREMENTS PRIOR TO APPLYING FOR A BUILDING PERMIT.

PARKING CRITERIA

KEY PLAN

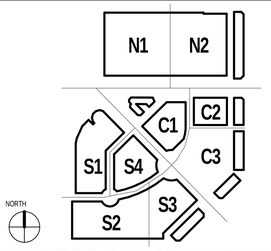

NOT FOR CONSTRUCTION

RTKL SM

AN ARCADIS COMPANY

RTKL ASSOCIATES INC.
396 ALHAMBRA CIR. SOUTH
CORAL GABLES, FLORIDA
P. 786.268.3200
F. 786.268.3201
WWW.RTKL.COM

PROJECT NUMBER 45-14002.00

CONSULTANT

PROJECT

MEDITERRANEAN VILLAGE at Ponce Circle

CLIENT

AGAVE PONCE LLC.
2801,2901, 3001 PONCE DE LEON BOULEVARD

ISSUE DRAWING LOG

SEAL

SHEET IDENTIFICATION

TITLE

FLOOR PLAN LEVEL 03

NUMBER

A-104

2014 RTKL ASSOCIATES INC.

FILE NAME: C:\Users\gpauwels\Documents\OSV-Podium-Central 02_gmpauwels.rvt

TIME: 1/26/2015 1:37:27 PM

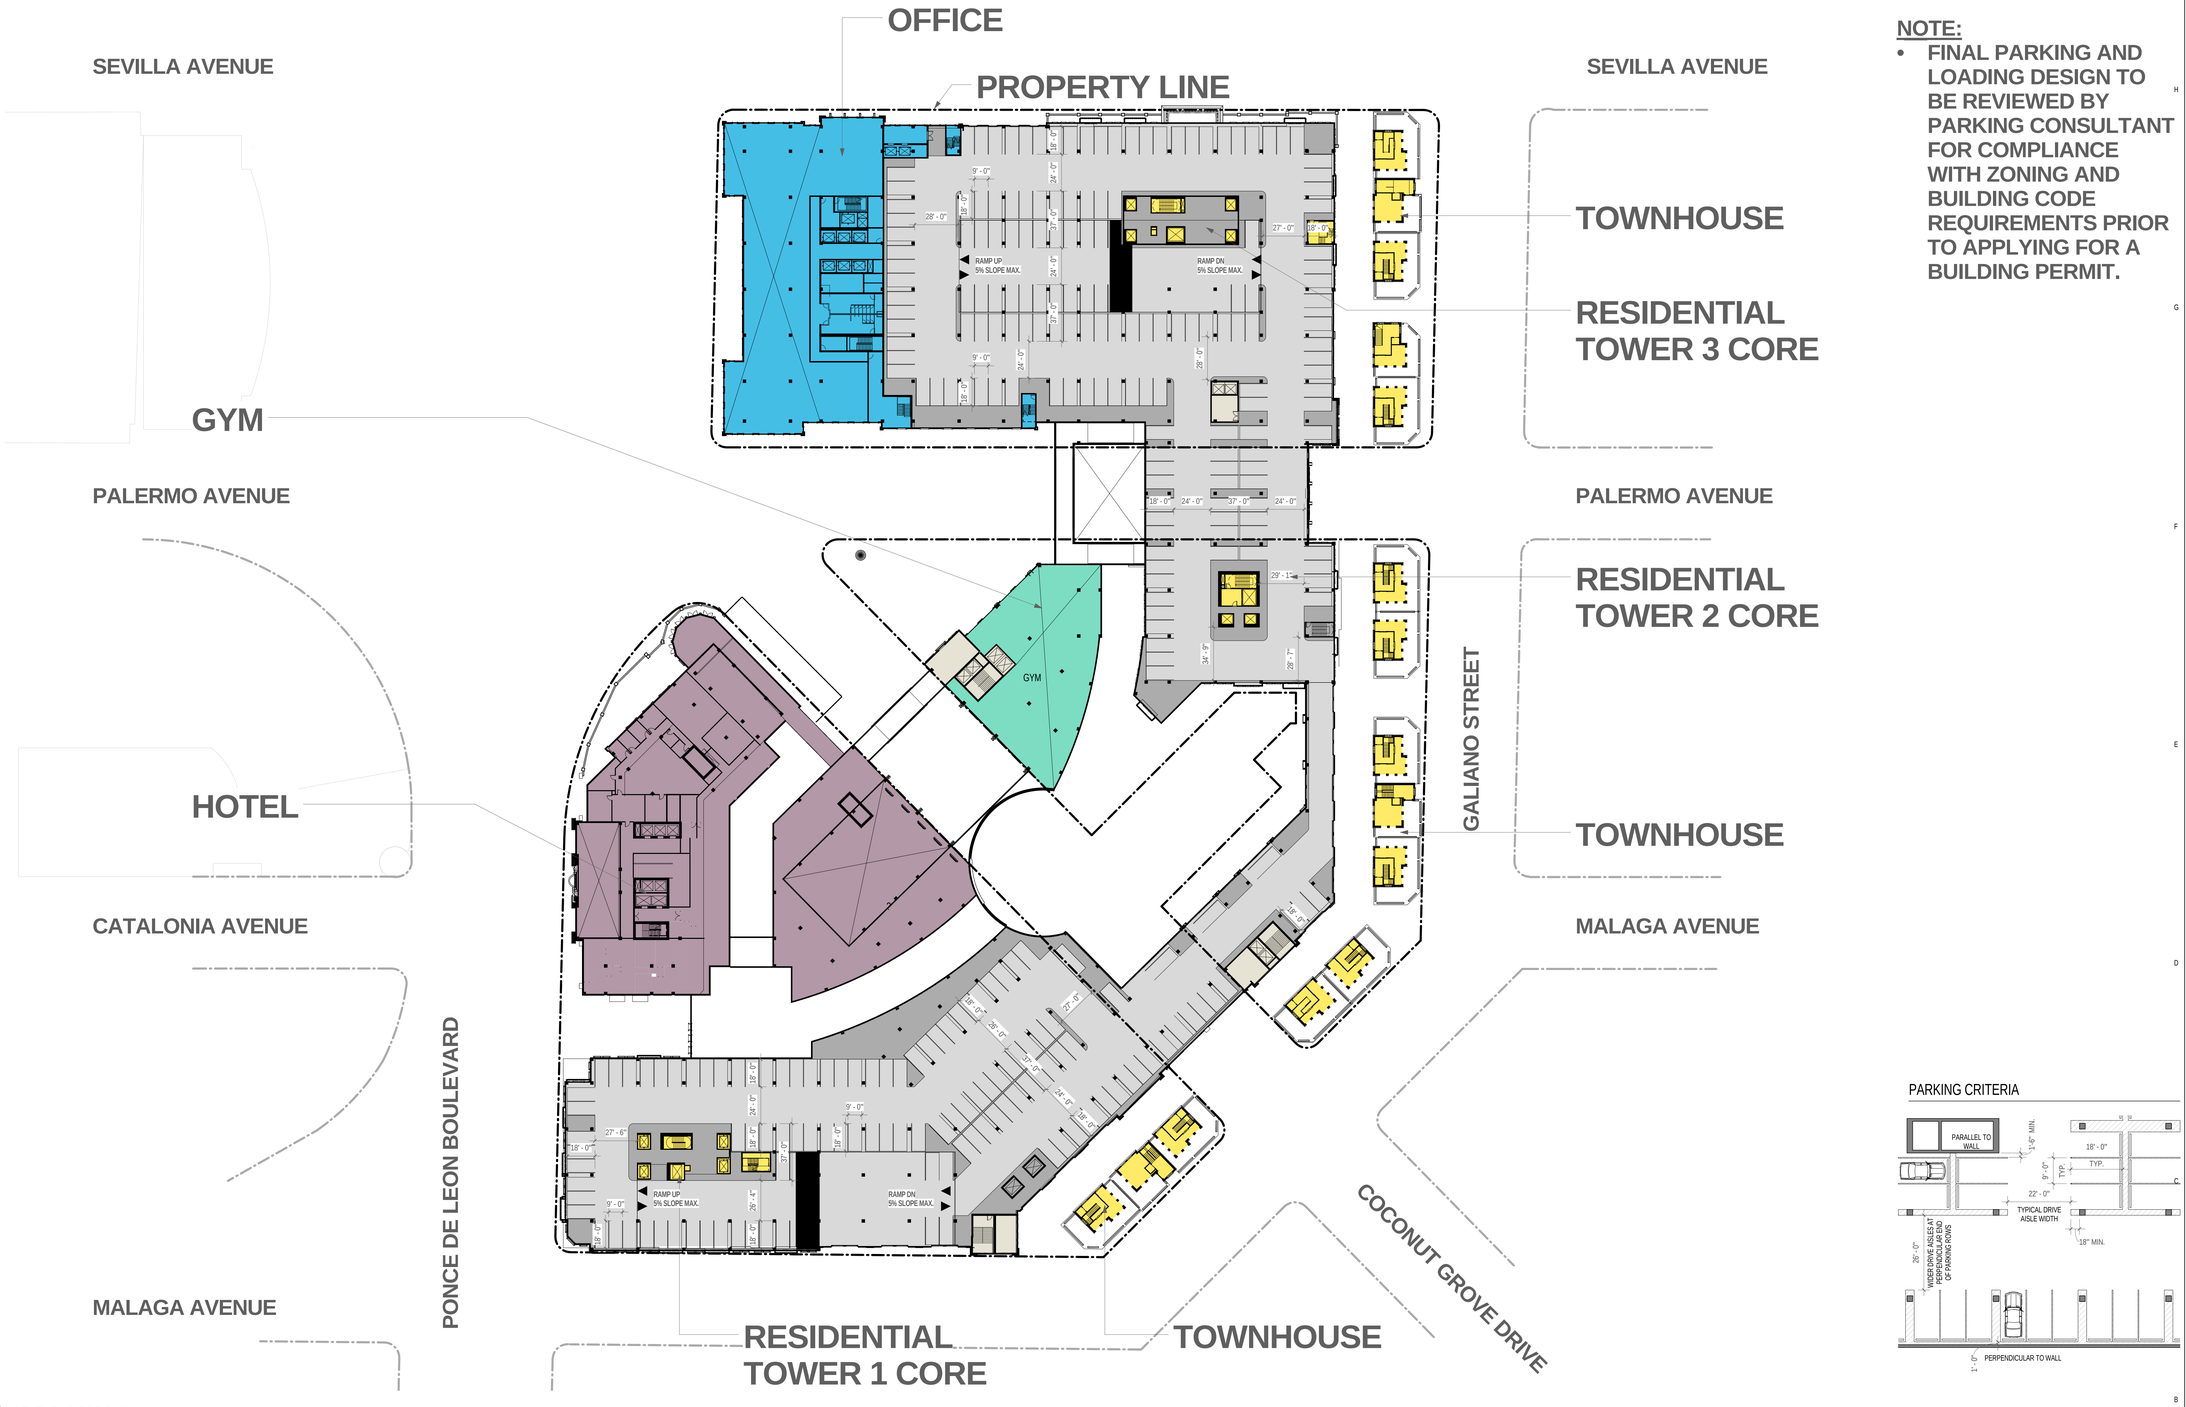

1 LEVEL 04 FLOOR PLAN
1" = 40'-0"

NOTE:

- FINAL PARKING AND LOADING DESIGN TO BE REVIEWED BY PARKING CONSULTANT FOR COMPLIANCE WITH ZONING AND BUILDING CODE REQUIREMENTS PRIOR TO APPLYING FOR A BUILDING PERMIT.

PARKING CRITERIA

KEY PLAN

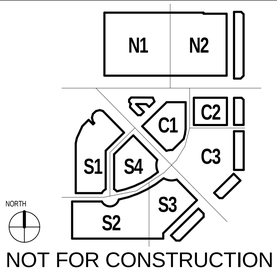

NOT FOR CONSTRUCTION

RTKL SM

AN ARCADIS COMPANY

RTKL ASSOCIATES INC.
396 ALHAMBRA CIR. SOUTH
CORAL GABLES, FLORIDA
P. 786.268.3200
F. 786.268.3201
WWW.RTKL.COM
PROJECT NUMBER 45-14002.00

CONSULTANT

PROJECT

MEDITERRANEAN VILLAGE at Ponce Circle

CLIENT

AGAVE PONCE LLC.
2801, 2901, 3001 PONCE DE LEON BOULEVARD

ISSUE DRAWING LOG

SEAL

SHEET IDENTIFICATION

TITLE

FLOOR PLAN LEVEL 04

NUMBER

A-105

2014 RTKL ASSOCIATES INC.

FILE NAME: C:\Users\gpeaweb\Documents\OOS\1-Podium-Central 02_gmpauwels.rvt
TIME: 1/26/2015 1:38:55 PM

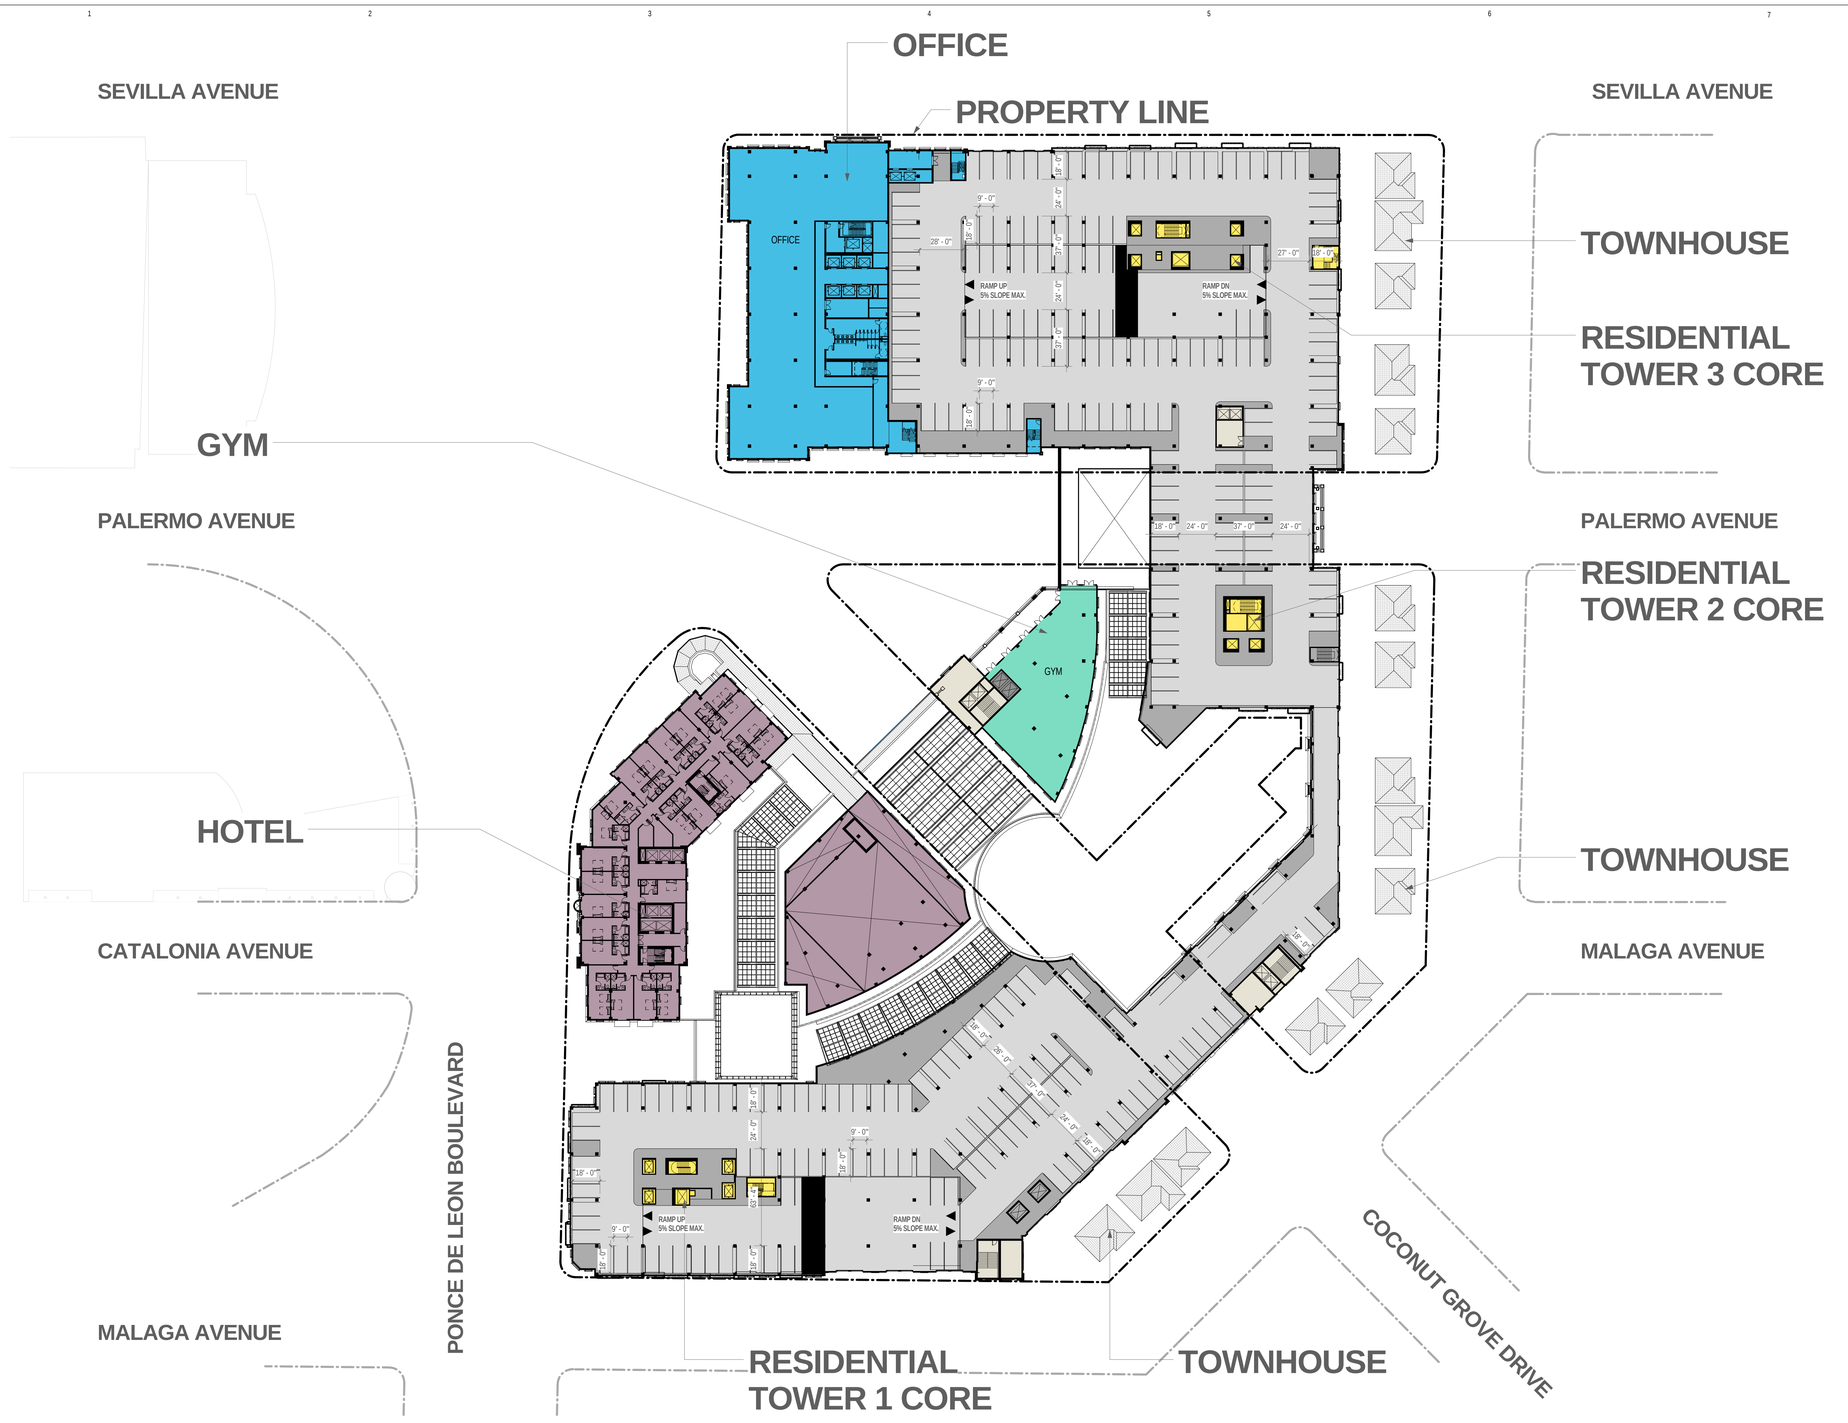

1 LEVEL 05 FLOOR PLAN
1" = 40'-0"

GENERAL NOTES

NOTE:

- FINAL PARKING AND LOADING DESIGN TO BE REVIEWED BY PARKING CONSULTANT FOR COMPLIANCE WITH ZONING AND BUILDING CODE REQUIREMENTS PRIOR TO APPLYING FOR A BUILDING PERMIT.

PARKING CRITERIA

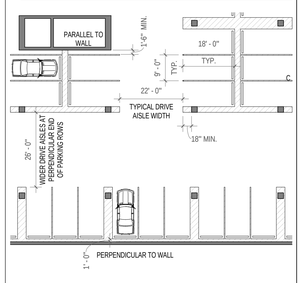

KEY PLAN

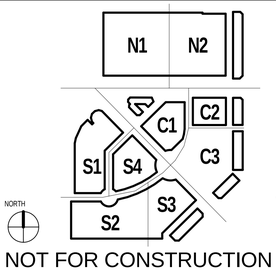

NOT FOR CONSTRUCTION

RTKL
AN ARCADIS COMPANY
RTKL ASSOCIATES INC.
396 ALHAMBRA CIR. SOUTH
CORAL GABLES, FLORIDA
P. 786.268.3200
F. 786.268.3201
WWW.RTKL.COM
PROJECT NUMBER 45-14002.00

CONSULTANT

PROJECT

MEDITERRANEAN VILLAGE at Ponce Circle

CLIENT

AGAVE PONCE LLC.
2801,2901, 3001 PONCE DE LEON BOULEVARD

ISSUE DRAWING LOG

SEAL

SHEET IDENTIFICATION

TITLE

FLOOR PLAN LEVEL 05

NUMBER

A-106

2014 RTKL ASSOCIATES INC.

FILE NAME: C:\Users\gpauwels\Documents\OSV-Podium-Central 02_gmpauwels.rvt
TIME: 1/26/2015 1:40:40 PM

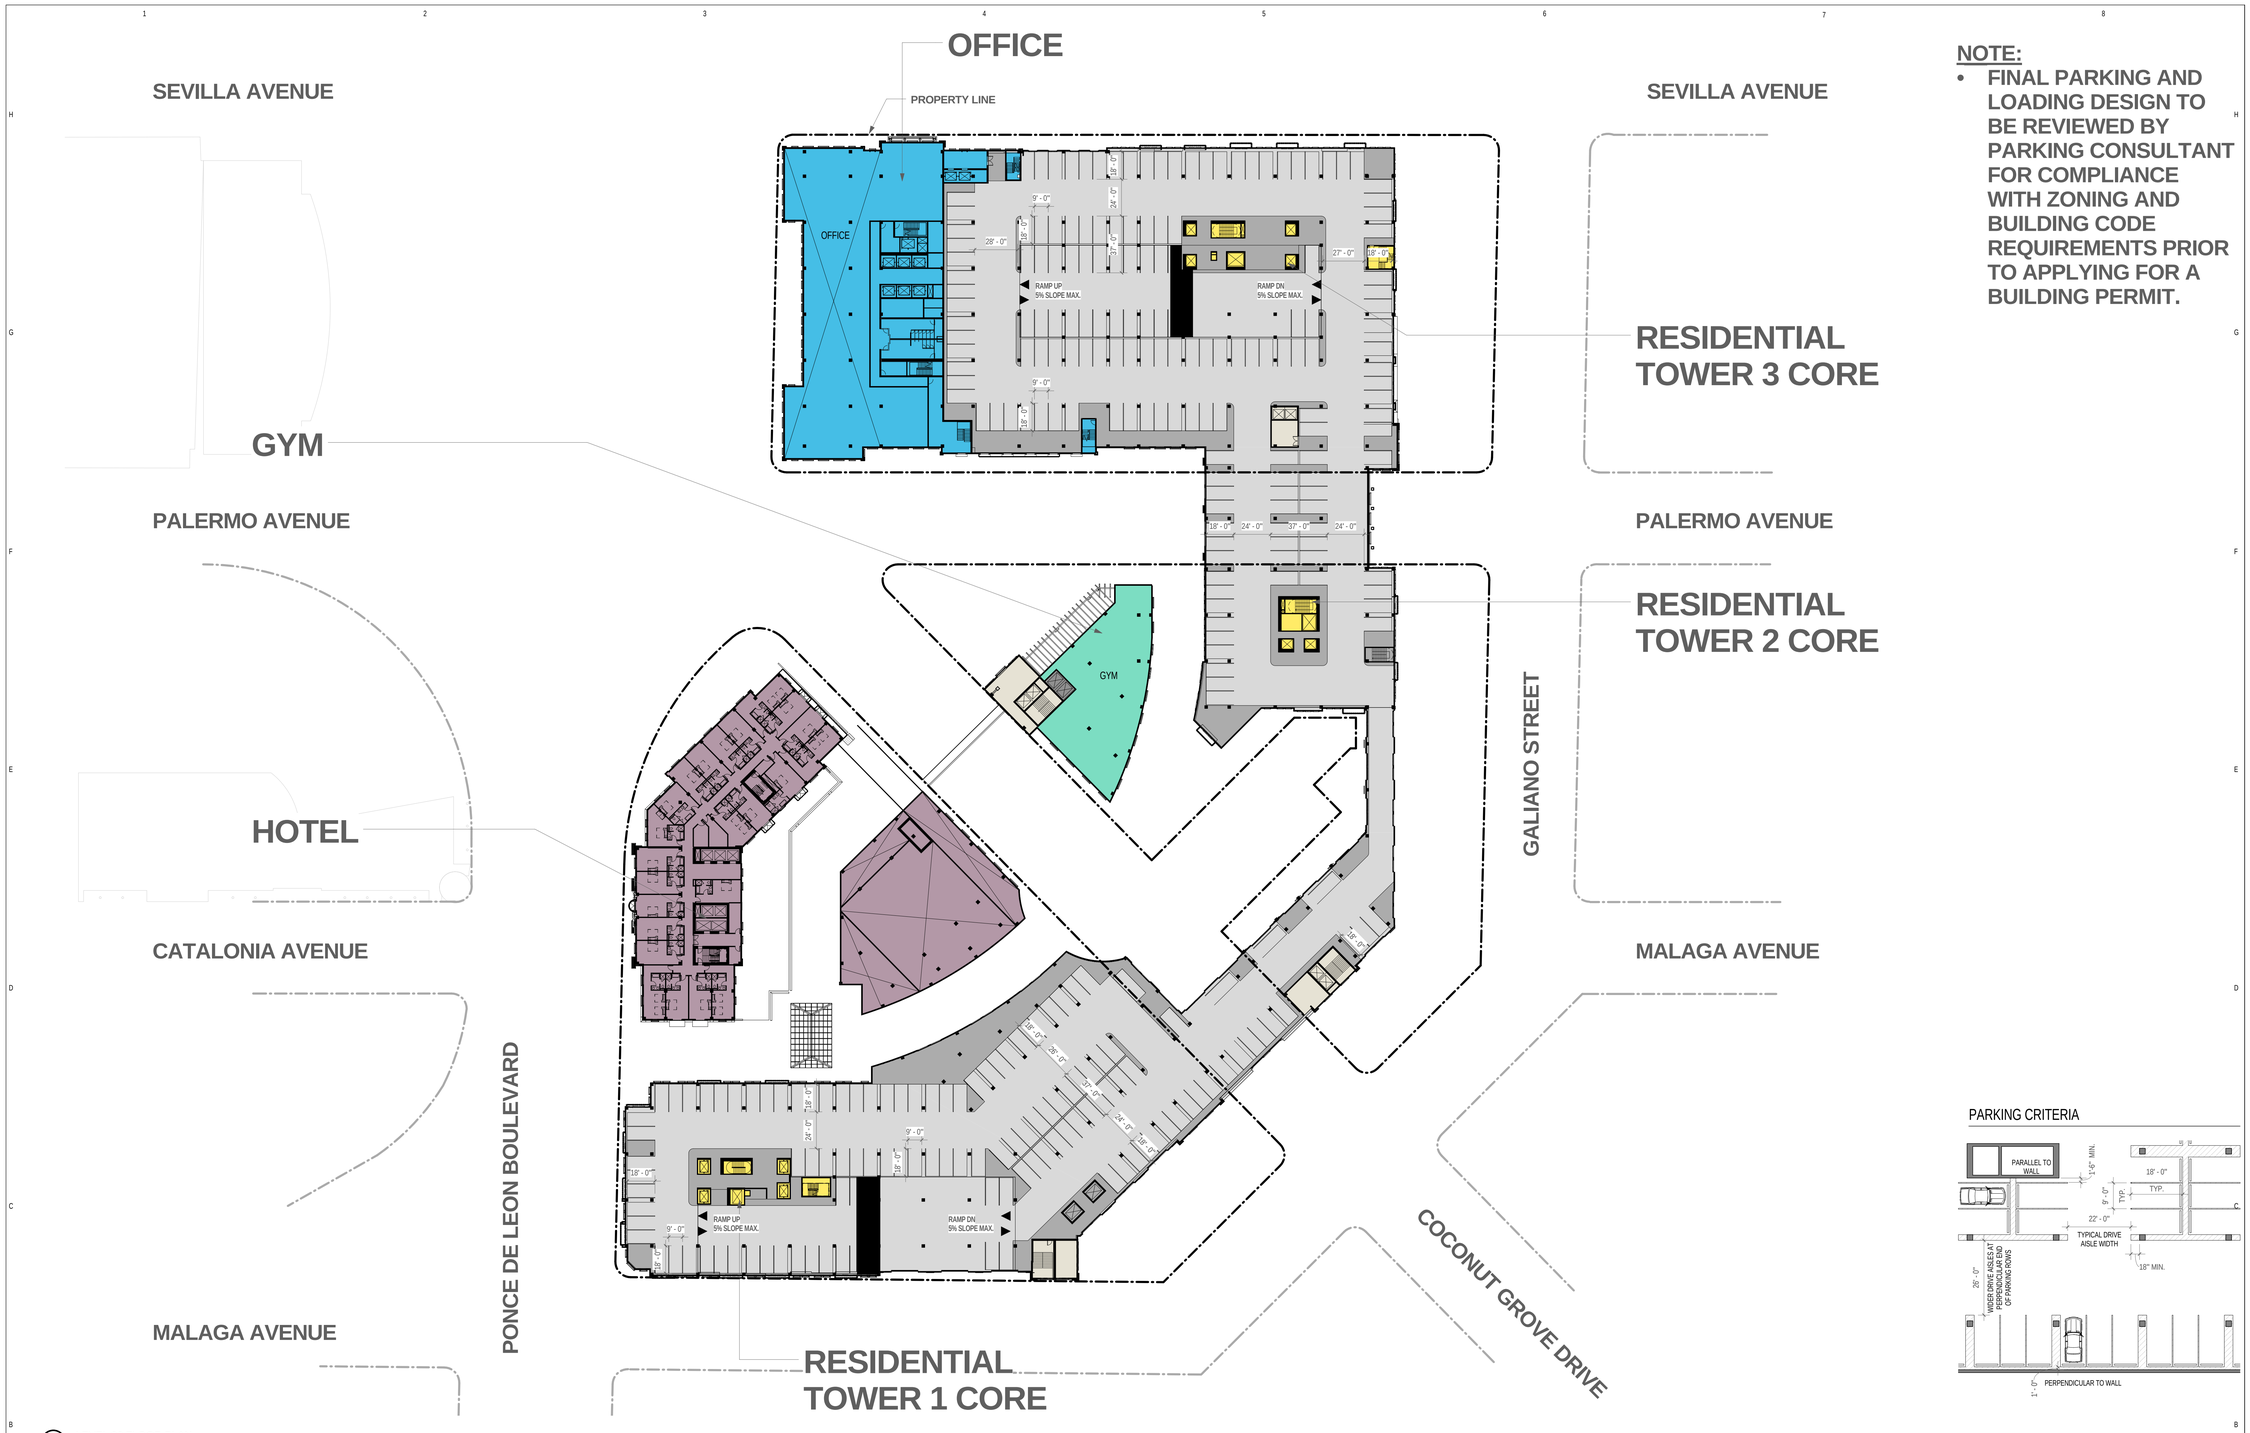

1 LEVEL 06 FLOOR PLAN
1" = 40'-0"

NOTE:

- FINAL PARKING AND LOADING DESIGN TO BE REVIEWED BY PARKING CONSULTANT FOR COMPLIANCE WITH ZONING AND BUILDING CODE REQUIREMENTS PRIOR TO APPLYING FOR A BUILDING PERMIT.

PARKING CRITERIA

KEY PLAN

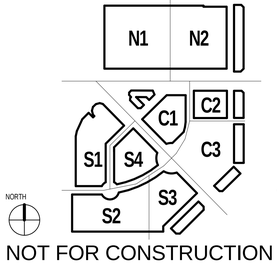

NOT FOR CONSTRUCTION

RTKL SM

AN ARCADIS COMPANY

RTKL ASSOCIATES INC.
396 ALHAMBRA CIR. SOUTH
CORAL GABLES, FLORIDA
P. 786.268.3200
F. 786.268.3201
WWW.RTKL.COM

PROJECT NUMBER 45-14002.00

CONSULTANT

PROJECT

MEDITERRANEAN VILLAGE at Ponce Circle

CLIENT

AGAVE PONCE LLC.
2801,2901, 3001 PONCE DE LEON BOULEVARD

ISSUE DRAWING LOG

SEAL

SHEET IDENTIFICATION

TITLE

FLOOR PLAN LEVEL 06

NUMBER

A-107

2014 RTKL ASSOCIATES INC.

FILE NAME: C:\Users\gpauwels\Documents\OSV-Podium-Central 02_gmpauwels.rvt

TIME: 1/26/2015 1:42:49 PM

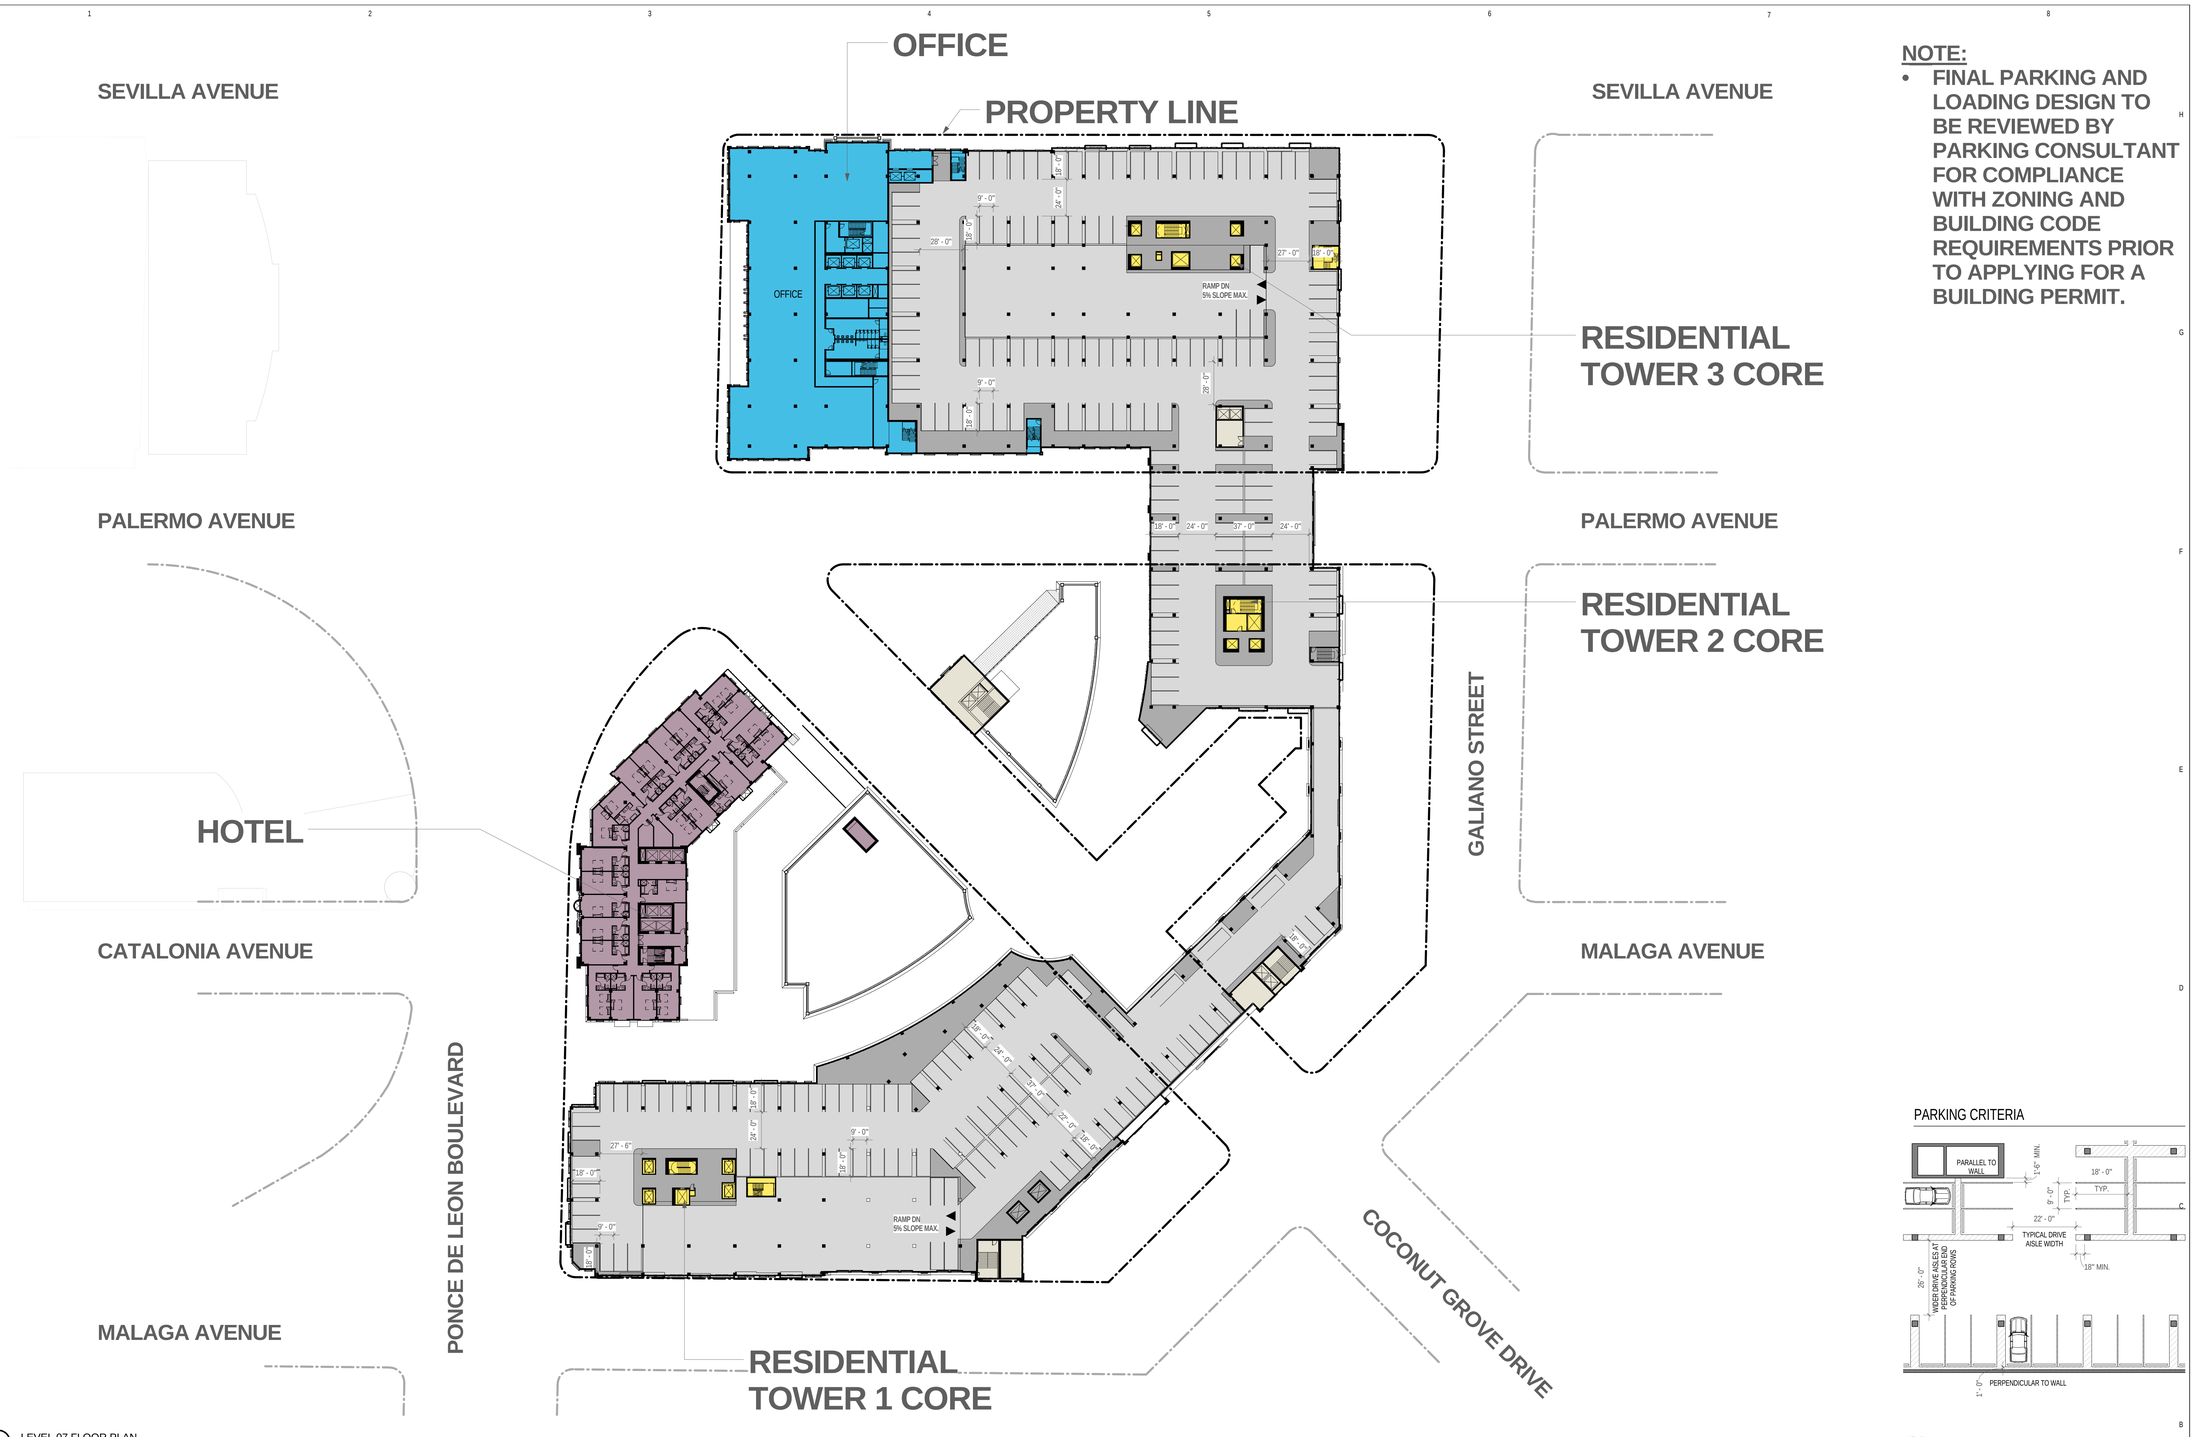

1 LEVEL 07 FLOOR PLAN
1" = 40'-0"

NOTE:

- FINAL PARKING AND LOADING DESIGN TO BE REVIEWED BY PARKING CONSULTANT FOR COMPLIANCE WITH ZONING AND BUILDING CODE REQUIREMENTS PRIOR TO APPLYING FOR A BUILDING PERMIT.

PARKING CRITERIA

KEY PLAN

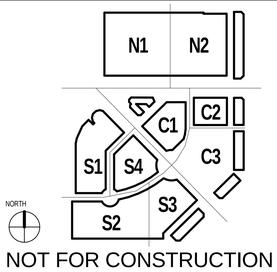

NOT FOR CONSTRUCTION

RTKL SM

AN ARCADIS COMPANY

RTKL ASSOCIATES INC.
396 ALHAMBRA CIR. SOUTH
CORAL GABLES, FLORIDA
P. 786.268.3200
F. 786.268.3201
WWW.RTKL.COM

PROJECT NUMBER 45-14002.00

CONSULTANT

PROJECT

MEDITERRANEAN VILLAGE at Ponce Circle

CLIENT

AGAVE PONCE LLC.
2801,2901, 3001 PONCE DE LEON BOULEVARD

ISSUE DRAWING LOG

SEAL

SHEET IDENTIFICATION

TITLE

FLOOR PLAN LEVEL 07

NUMBER

A-108

2014 RTKL ASSOCIATES INC.

FILE NAME: C:\Users\gpauwels\Documents\OSV-Podium-Central 02_gmpauwels.rvt

TIME: 1/26/2015 1:44:18 PM

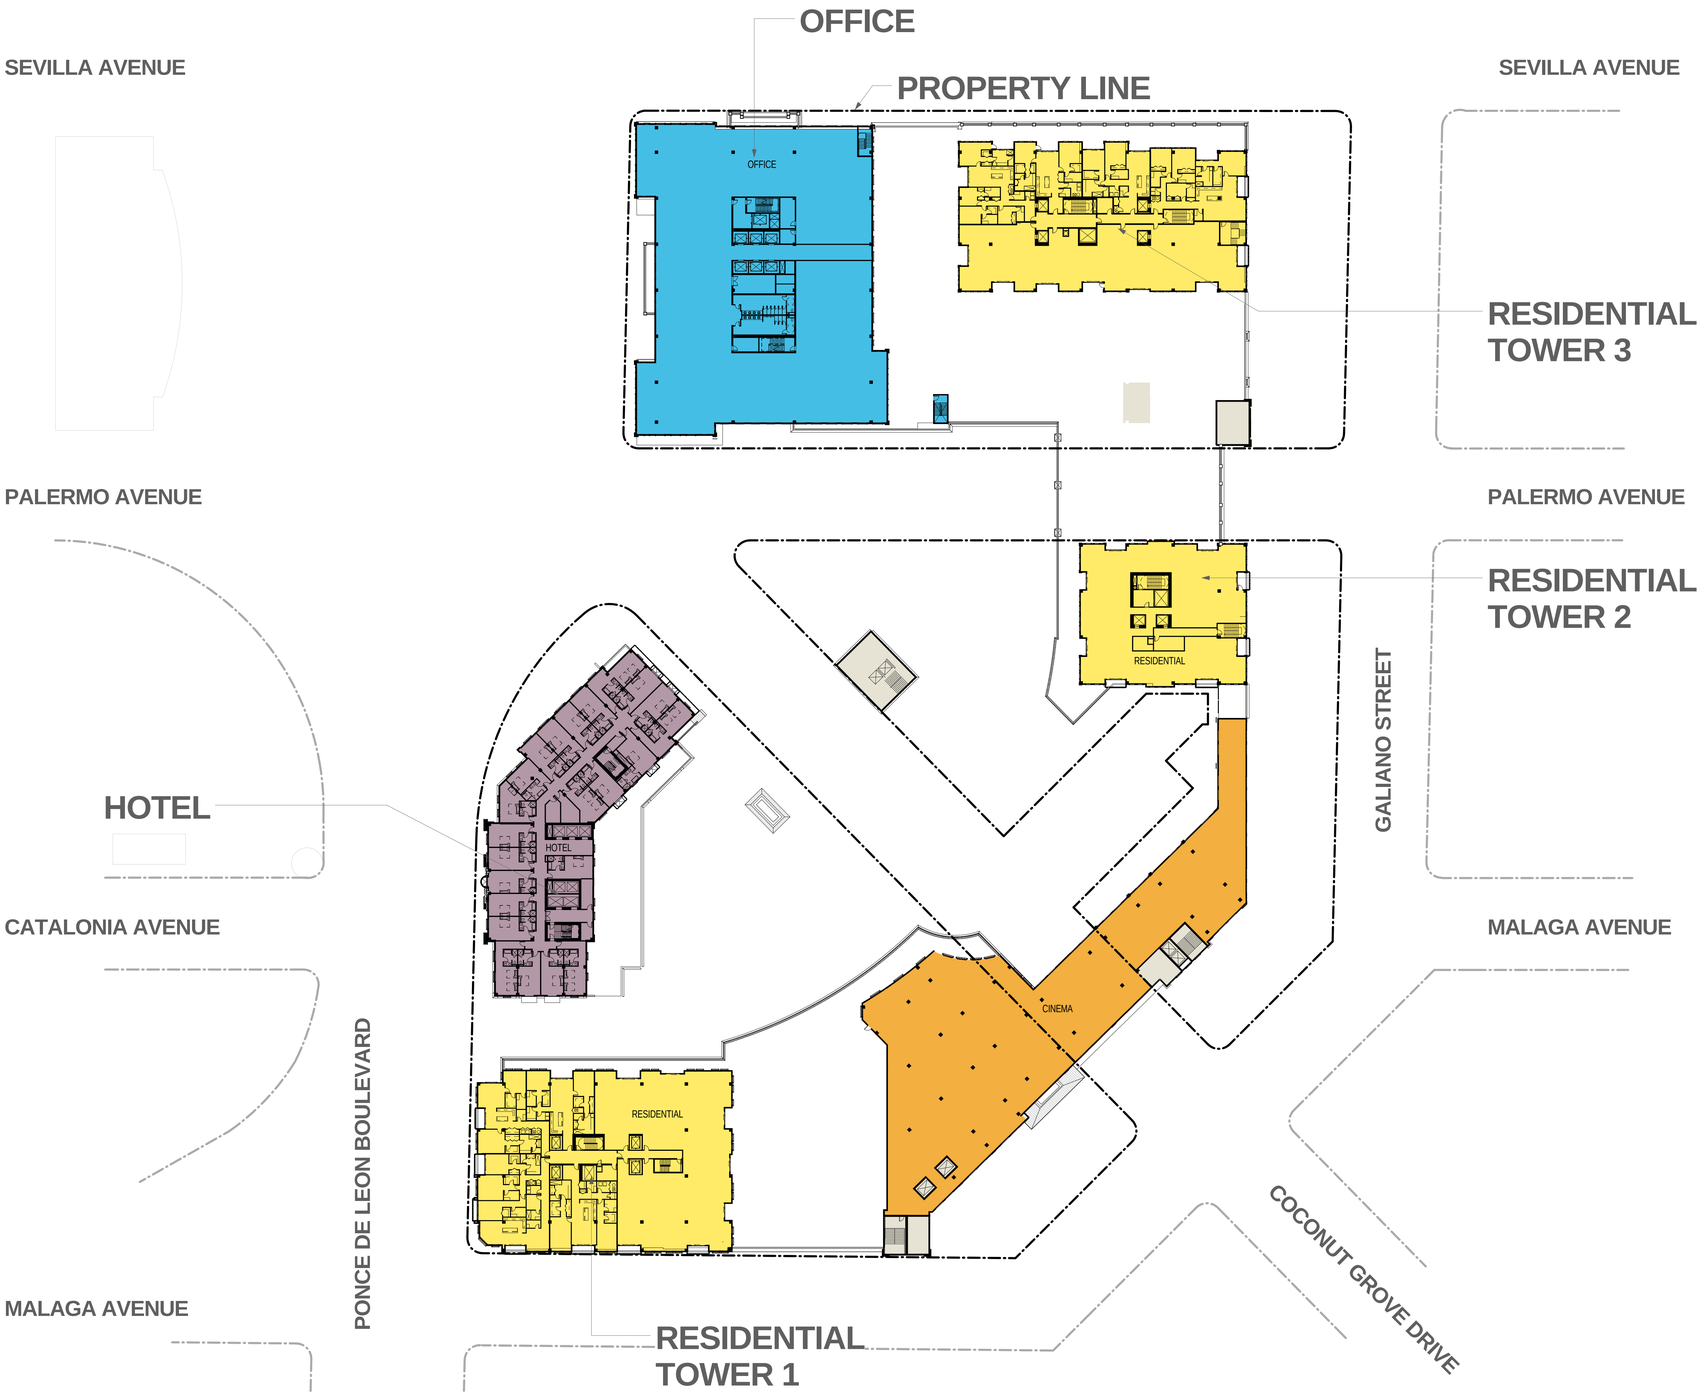

1 LEVEL 08 FLOOR PLAN
1" = 40'-0"

KEY PLAN

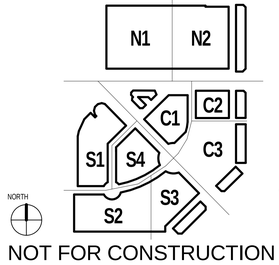

NOT FOR CONSTRUCTION

RTKL SM

AN ARCADIS COMPANY

RTKL ASSOCIATES INC.
396 ALHAMBRA CIR. SOUTH
CORAL GABLES, FLORIDA
P. 786.268.3200
F. 786.268.3201
WWW.RTKL.COM
PROJECT NUMBER 45-14002.00

CONSULTANT

PROJECT

MEDITERRANEAN VILLAGE at Ponce Circle

CLIENT

AGAVE PONCE LLC.
2801,2901, 3001 PONCE DE LEON BOULEVARD

ISSUE DRAWING LOG

SEAL

SHEET IDENTIFICATION

TITLE

FLOOR PLAN LEVEL 08

NUMBER

A-109

2014 RTKL ASSOCIATES INC.

FILE NAME: C:\Users\gpauwels\Documents\OSV-Podium-Central 02_gmpauwels.rvt

TIME: 1/26/2015 1:45:19 PM

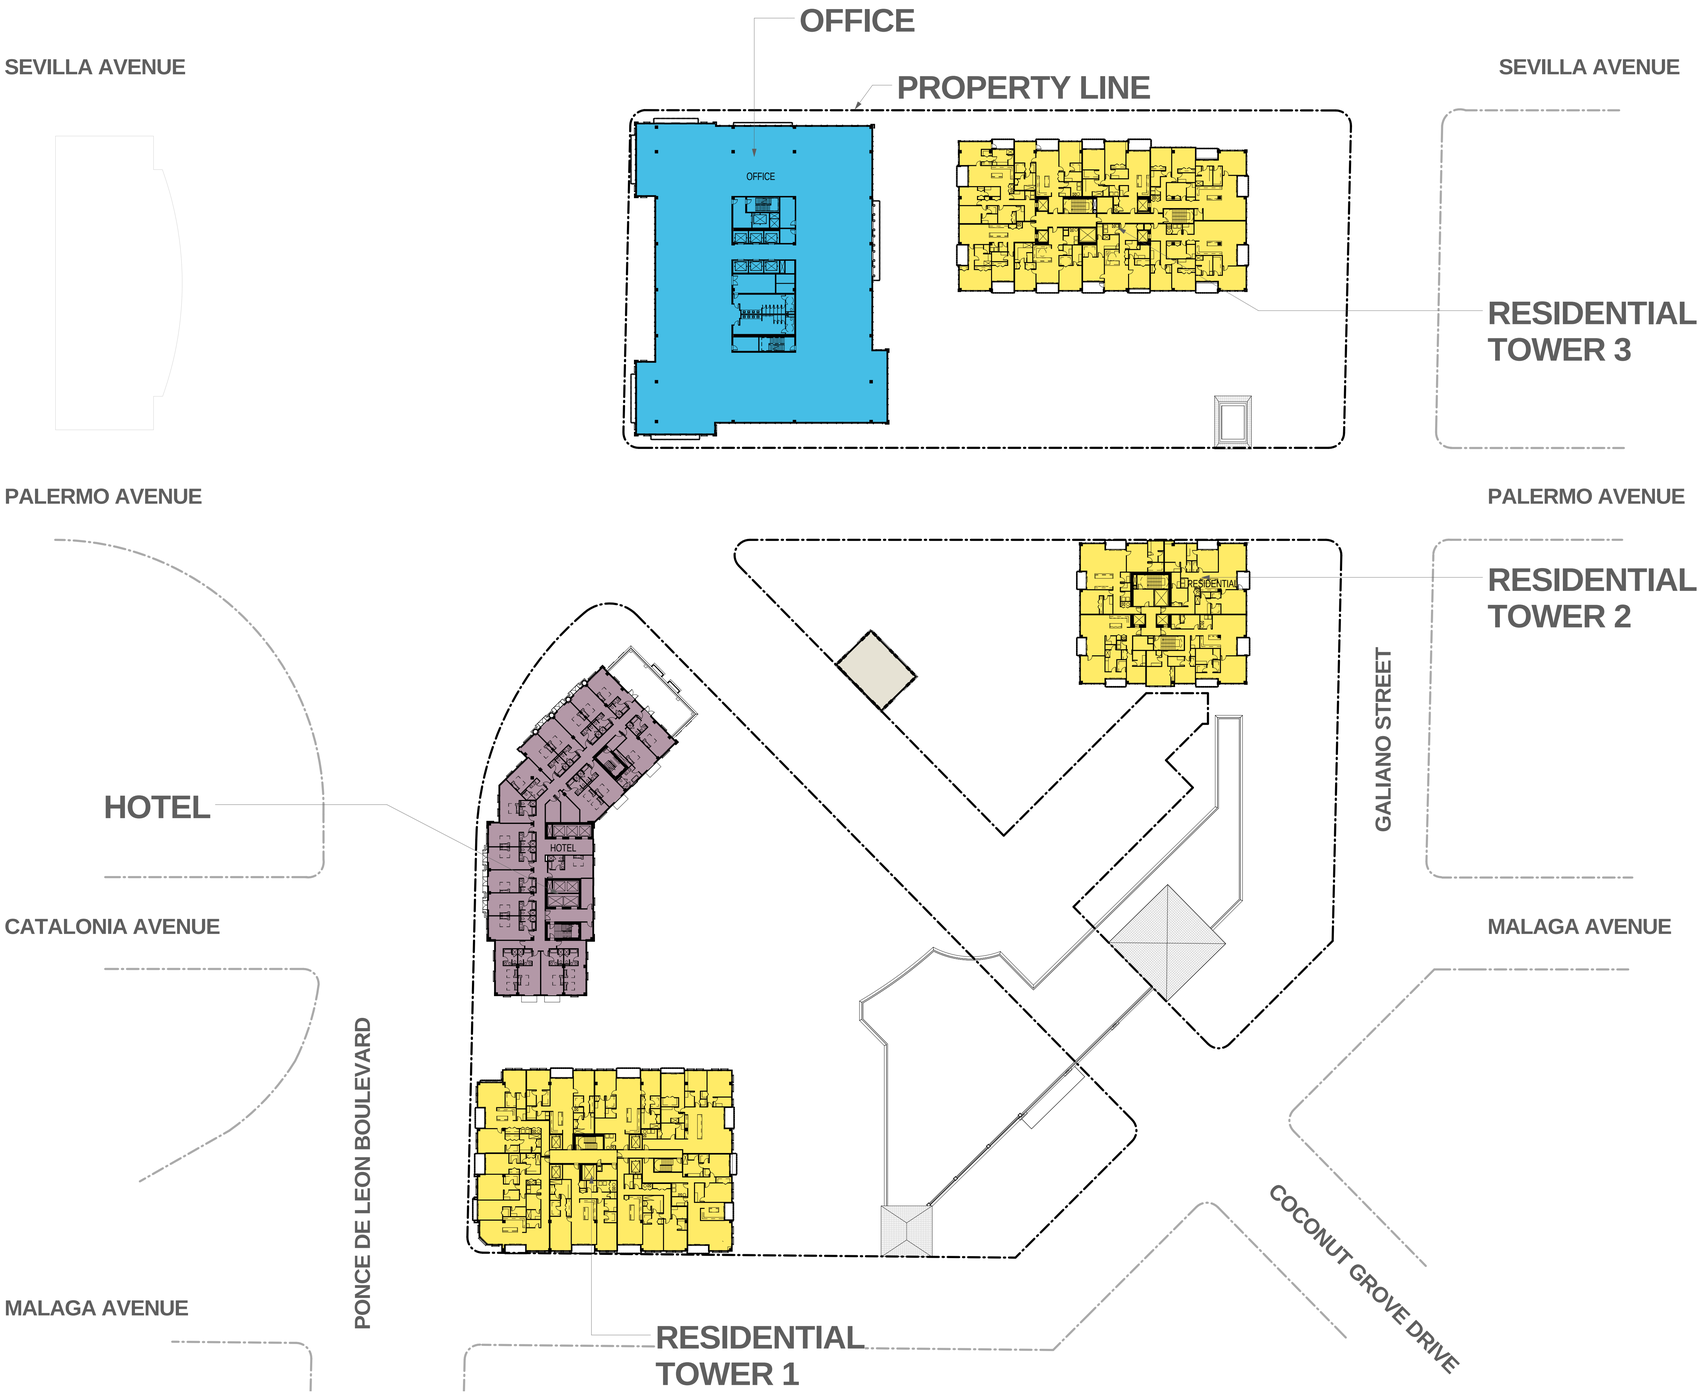

1 LEVEL 09-10 FLOOR PLAN
1" = 40'-0"

KEY PLAN

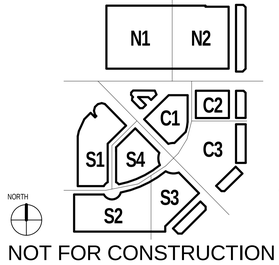

NOT FOR CONSTRUCTION

RTKL SM

AN ARCADIS COMPANY

RTKL ASSOCIATES INC.
396 ALHAMBRA CIR. SOUTH
CORAL GABLES, FLORIDA
P. 786.268.3200
F. 786.268.3201
WWW.RTKL.COM

PROJECT NUMBER 45-14002.00

CONSULTANT

PROJECT

MEDITERRANEAN VILLAGE at Ponce Circle

CLIENT

AGAVE PONCE LLC.
2801,2901, 3001 PONCE DE LEON BOULEVARD

ISSUE DRAWING LOG

SEAL

SHEET IDENTIFICATION

TITLE

FLOOR PLAN LEVEL 9-10

NUMBER

A-111

2014 RTKL ASSOCIATES INC.

FILE NAME: C:\Users\gpauwels\Documents\OSV-Podium-Central 02_gmpauwels.rvt

TIME: 1/26/2015 1:46:43 PM

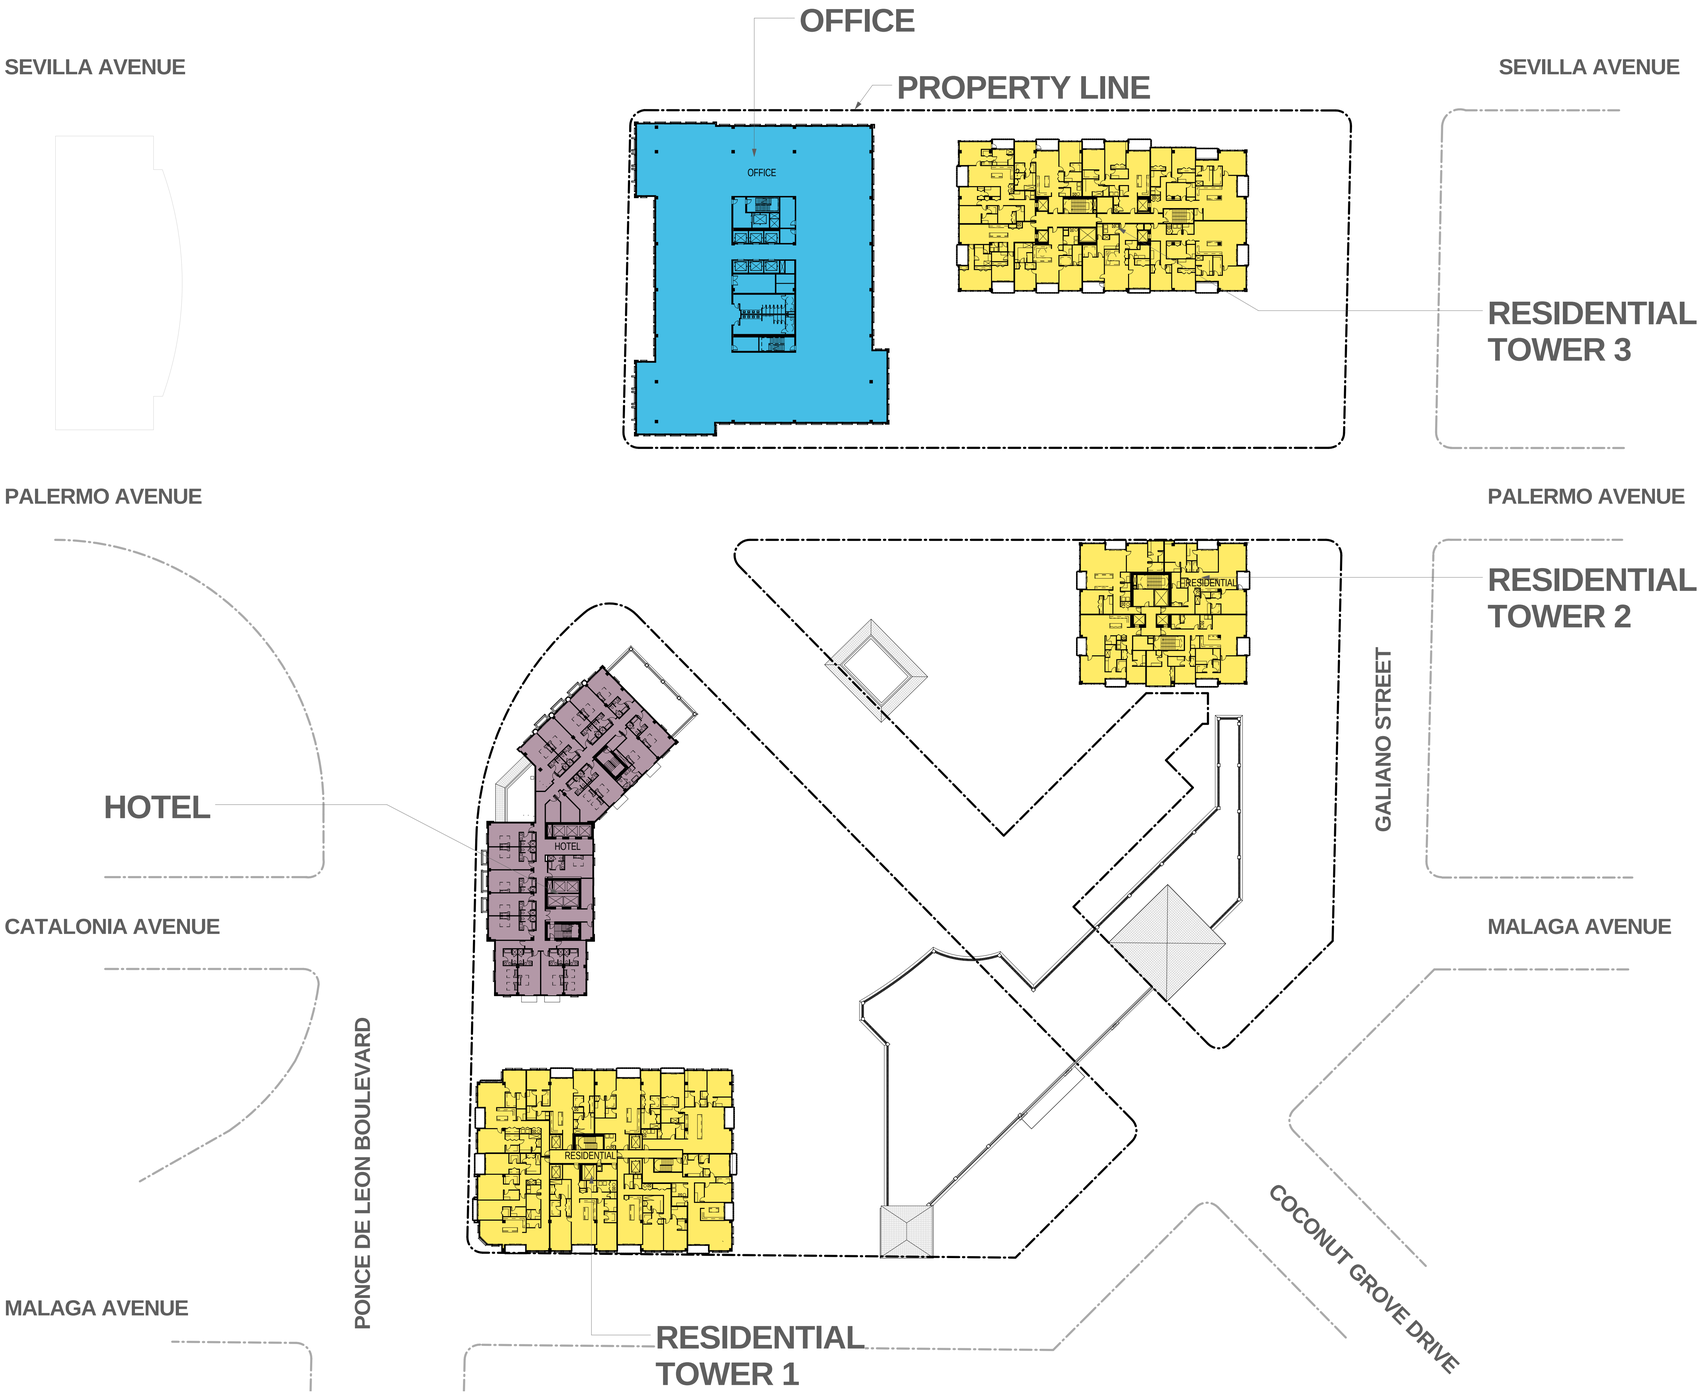

1 LEVEL 11-12 FLOOR PLAN
1" = 40'-0"

KEY PLAN

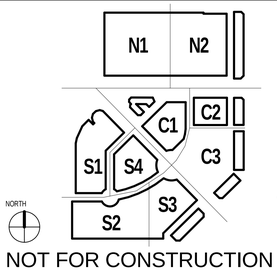

NOT FOR CONSTRUCTION

RTKL SM

AN ARCADIS COMPANY

RTKL ASSOCIATES INC.
396 ALHAMBRA CIR. SOUTH
CORAL GABLES, FLORIDA
P. 786.268.3200
F. 786.268.3201
WWW.RTKL.COM

PROJECT NUMBER 45-14002.00

CONSULTANT

PROJECT

MEDITERRANEAN VILLAGE at Ponce Circle

CLIENT

AGAVE PONCE LLC.
2801,2901, 3001 PONCE DE LEON BOULEVARD

ISSUE DRAWING LOG

SEAL

SHEET IDENTIFICATION

TITLE

FLOOR PLAN LEVEL 11-12

NUMBER

A-112

2014 RTKL ASSOCIATES INC.

FILE NAME: C:\Users\gpauwels\Documents\OSV-Podium-Central 02_gmpauwels.rvt

TIME: 1/26/2015 1:47:51 PM

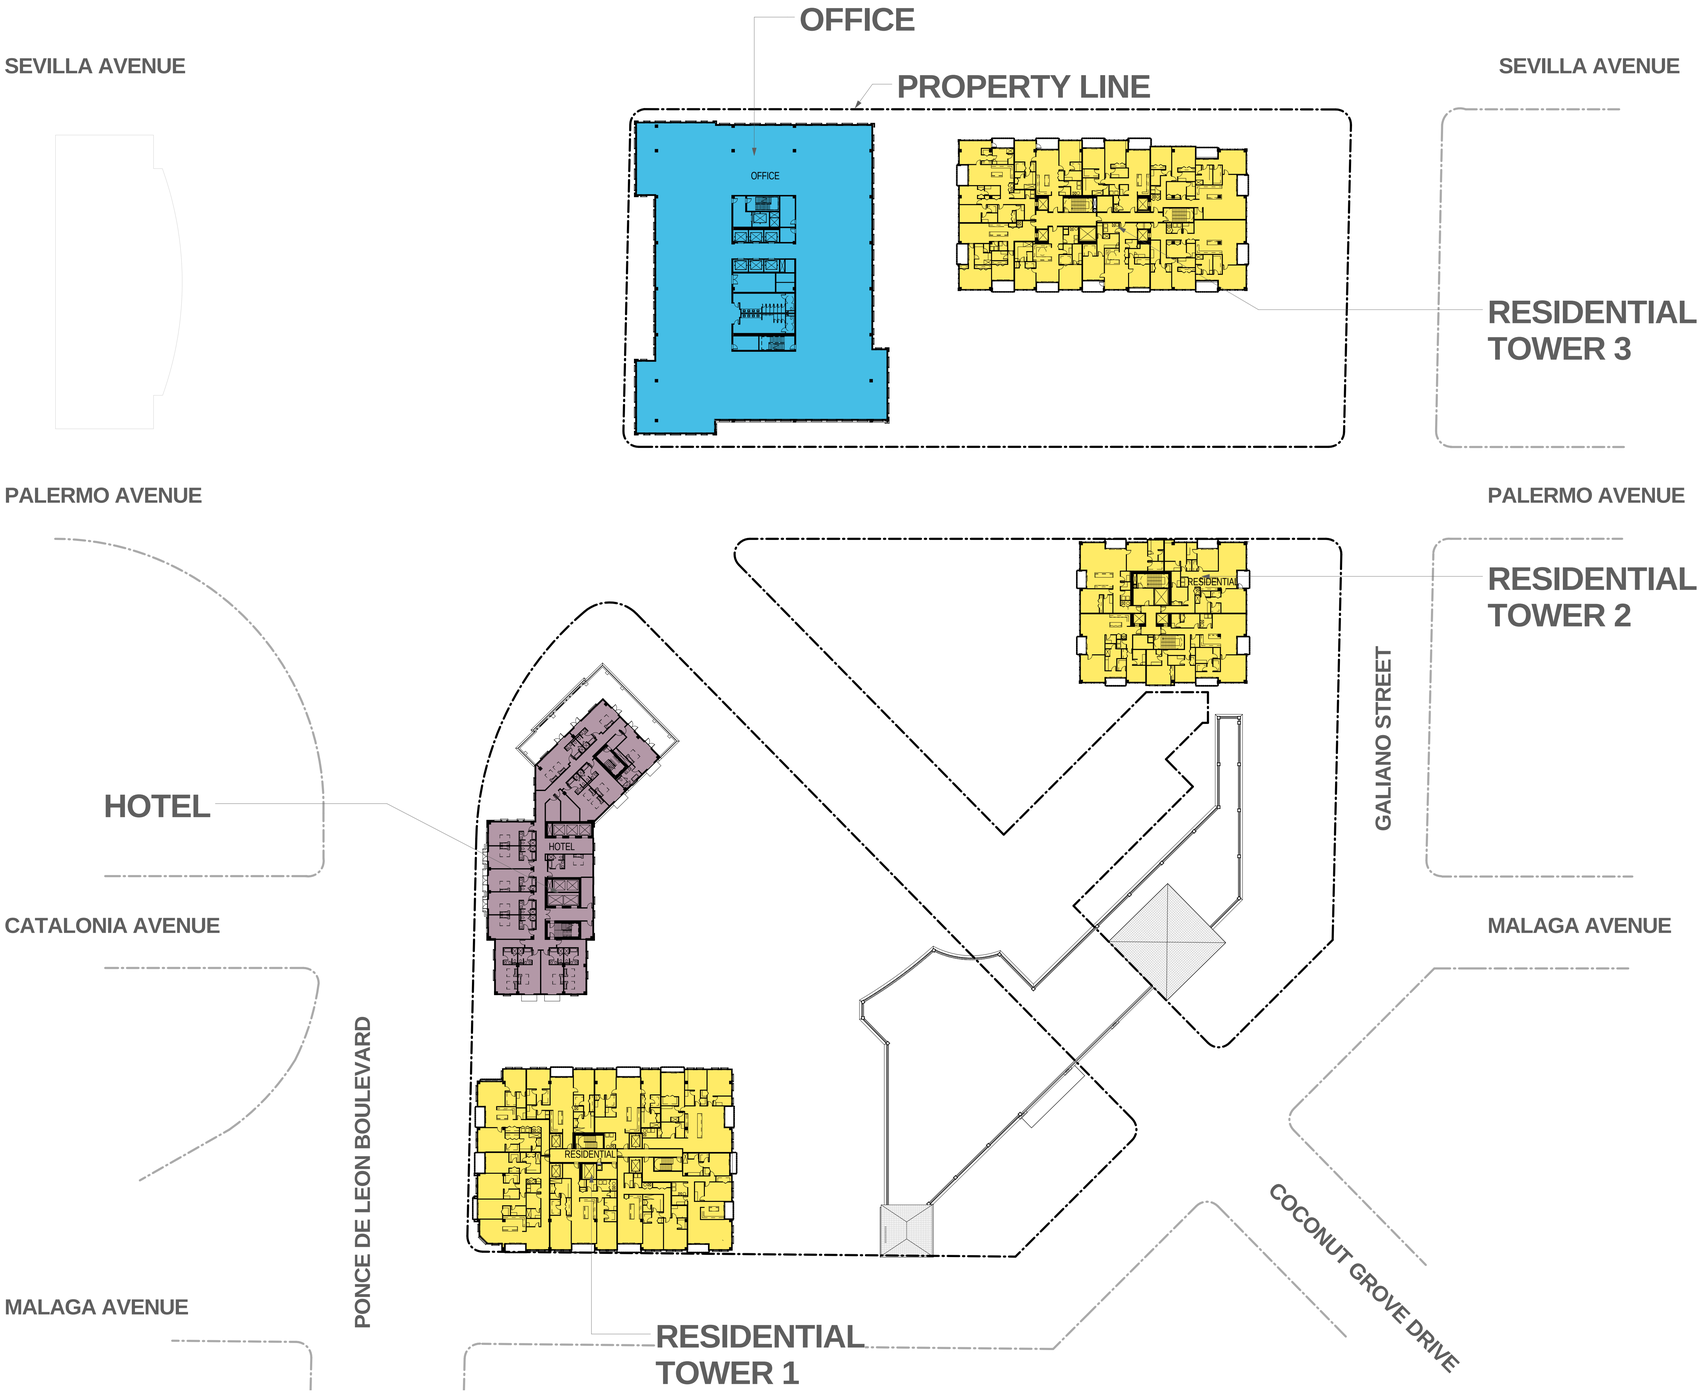

1 LEVEL 13-15 FLOOR PLAN
1" = 40'-0"

KEY PLAN

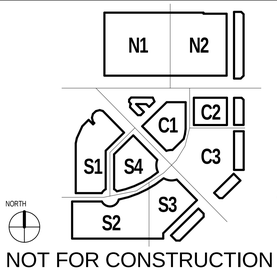

NOT FOR CONSTRUCTION

RTKL SM

AN ARCADIS COMPANY

RTKL ASSOCIATES INC.
396 ALHAMBRA CIR. SOUTH
CORAL GABLES, FLORIDA
P. 786.268.3200
F. 786.268.3201
WWW.RTKL.COM

PROJECT NUMBER 45-14002.00

CONSULTANT

PROJECT

MEDITERRANEAN VILLAGE at Ponce Circle

CLIENT

AGAVE PONCE LLC.
2801,2901, 3001 PONCE DE LEON BOULEVARD

ISSUE DRAWING LOG

SEAL

SHEET IDENTIFICATION

TITLE

FLOOR PLAN LEVEL 13- 15

NUMBER

A-114

2014 RTKL ASSOCIATES INC.

FILE NAME: C:\Users\ggauwels\Documents\OSV-Podium-Central 02_gmpauwels.rvt

TIME: 1/26/2015 1:49:08 PM

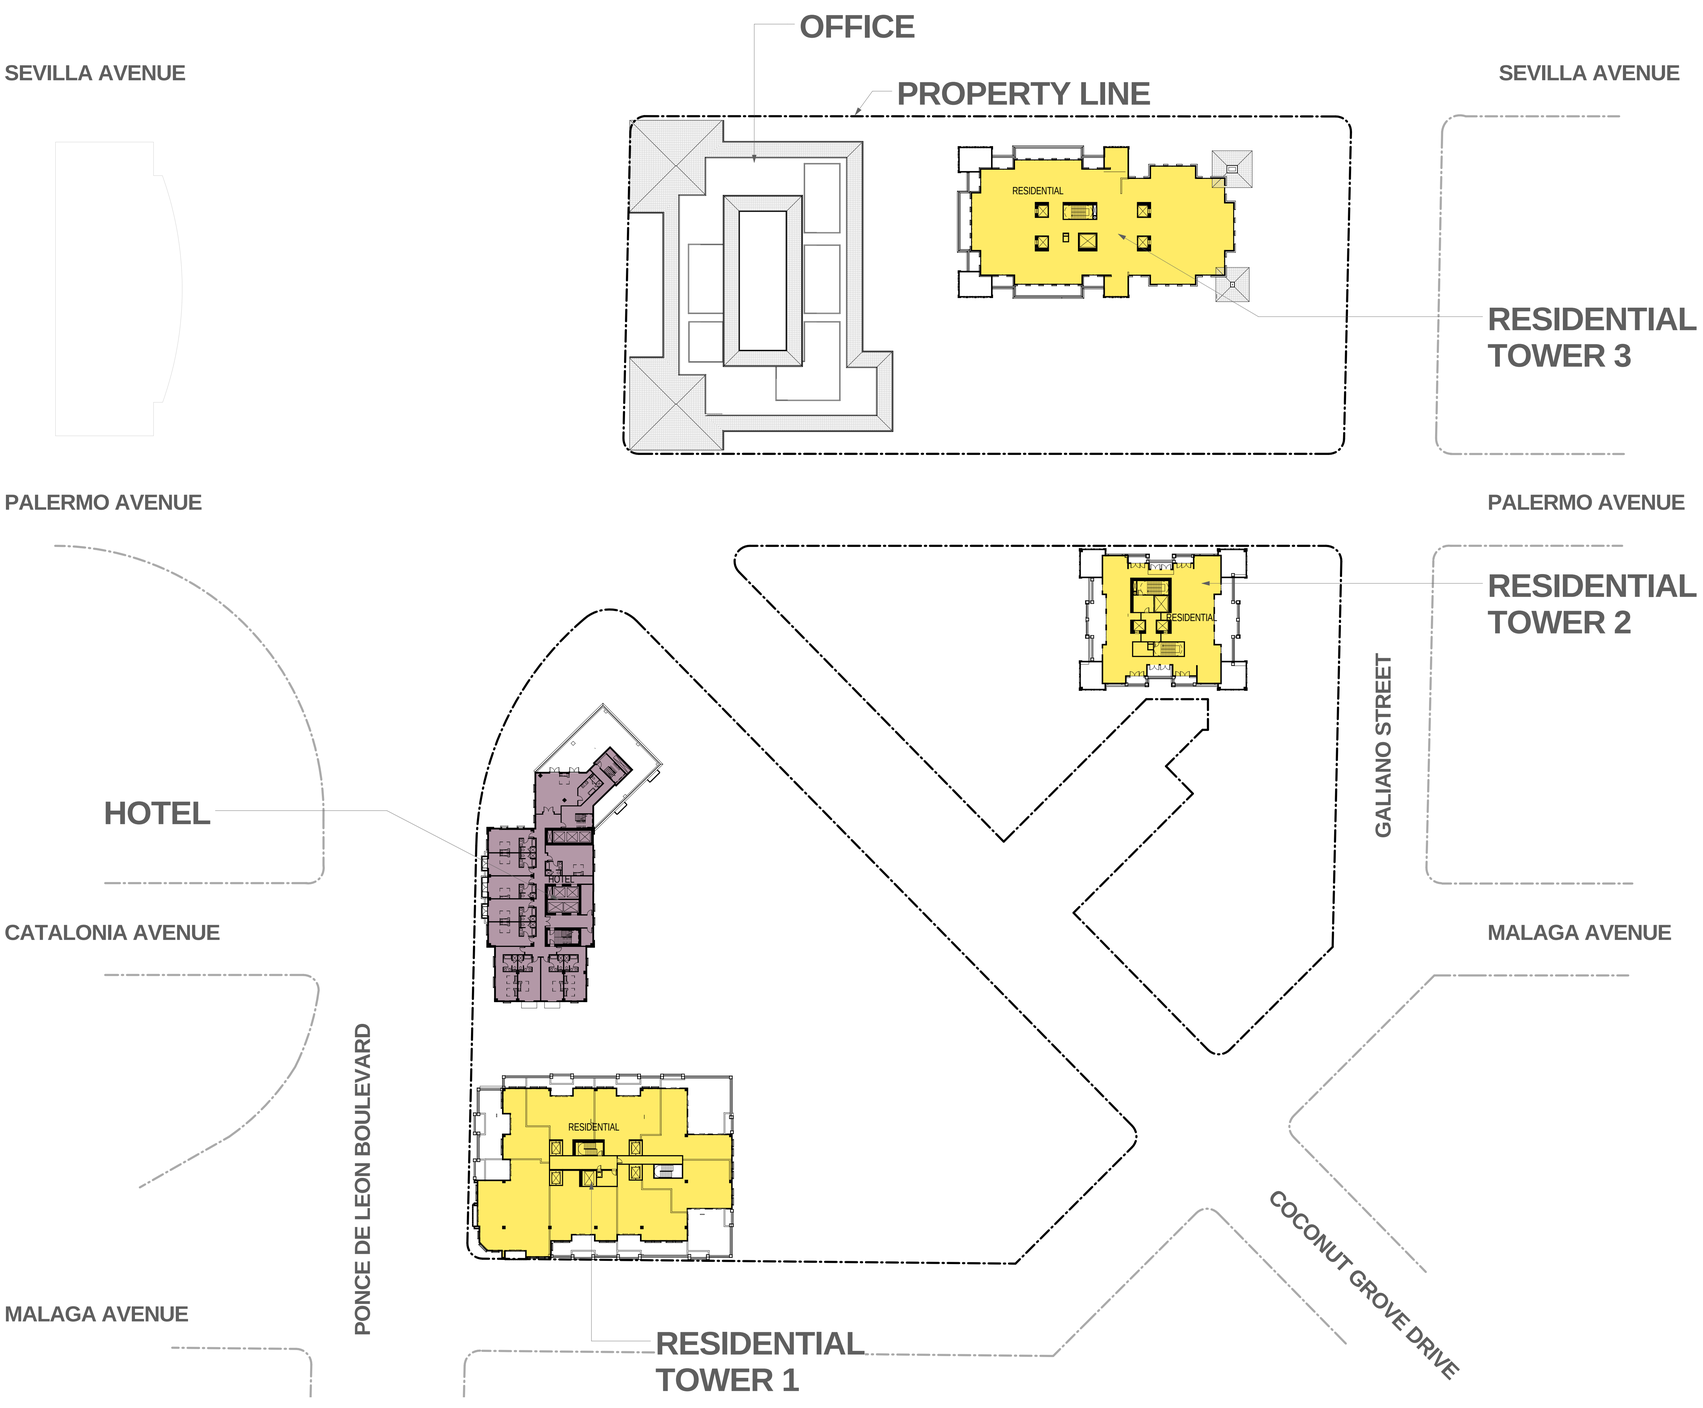

1 LEVEL 16-17 FLOOR PLAN
1" = 40'-0"

KEY PLAN

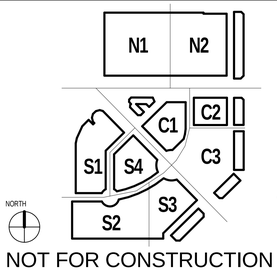

NOT FOR CONSTRUCTION

RTKL SM
AN ARCADIS COMPANY
RTKL ASSOCIATES INC.
396 ALHAMBRA CIR. SOUTH
CORAL GABLES, FLORIDA
P. 786.268.3200
F. 786.268.3201
WWW.RTKL.COM
PROJECT NUMBER 45-14002.00

CONSULTANT

PROJECT

MEDITERRANEAN VILLAGE at Ponce Circle

CLIENT

AGAVE PONCE LLC.
2801,2901, 3001 PONCE DE LEON BOULEVARD

ISSUE DRAWING LOG

SEAL

SHEET IDENTIFICATION

TITLE

FLOOR PLAN LEVEL 16-17

NUMBER

A-117

2014 RTKL ASSOCIATES INC.

FILE NAME C:\Users\tpauwels\Documents\OSY-Podium-Central 02_gmtpauwels.rvt

TIME 1/26/2015 1:50:47 PM

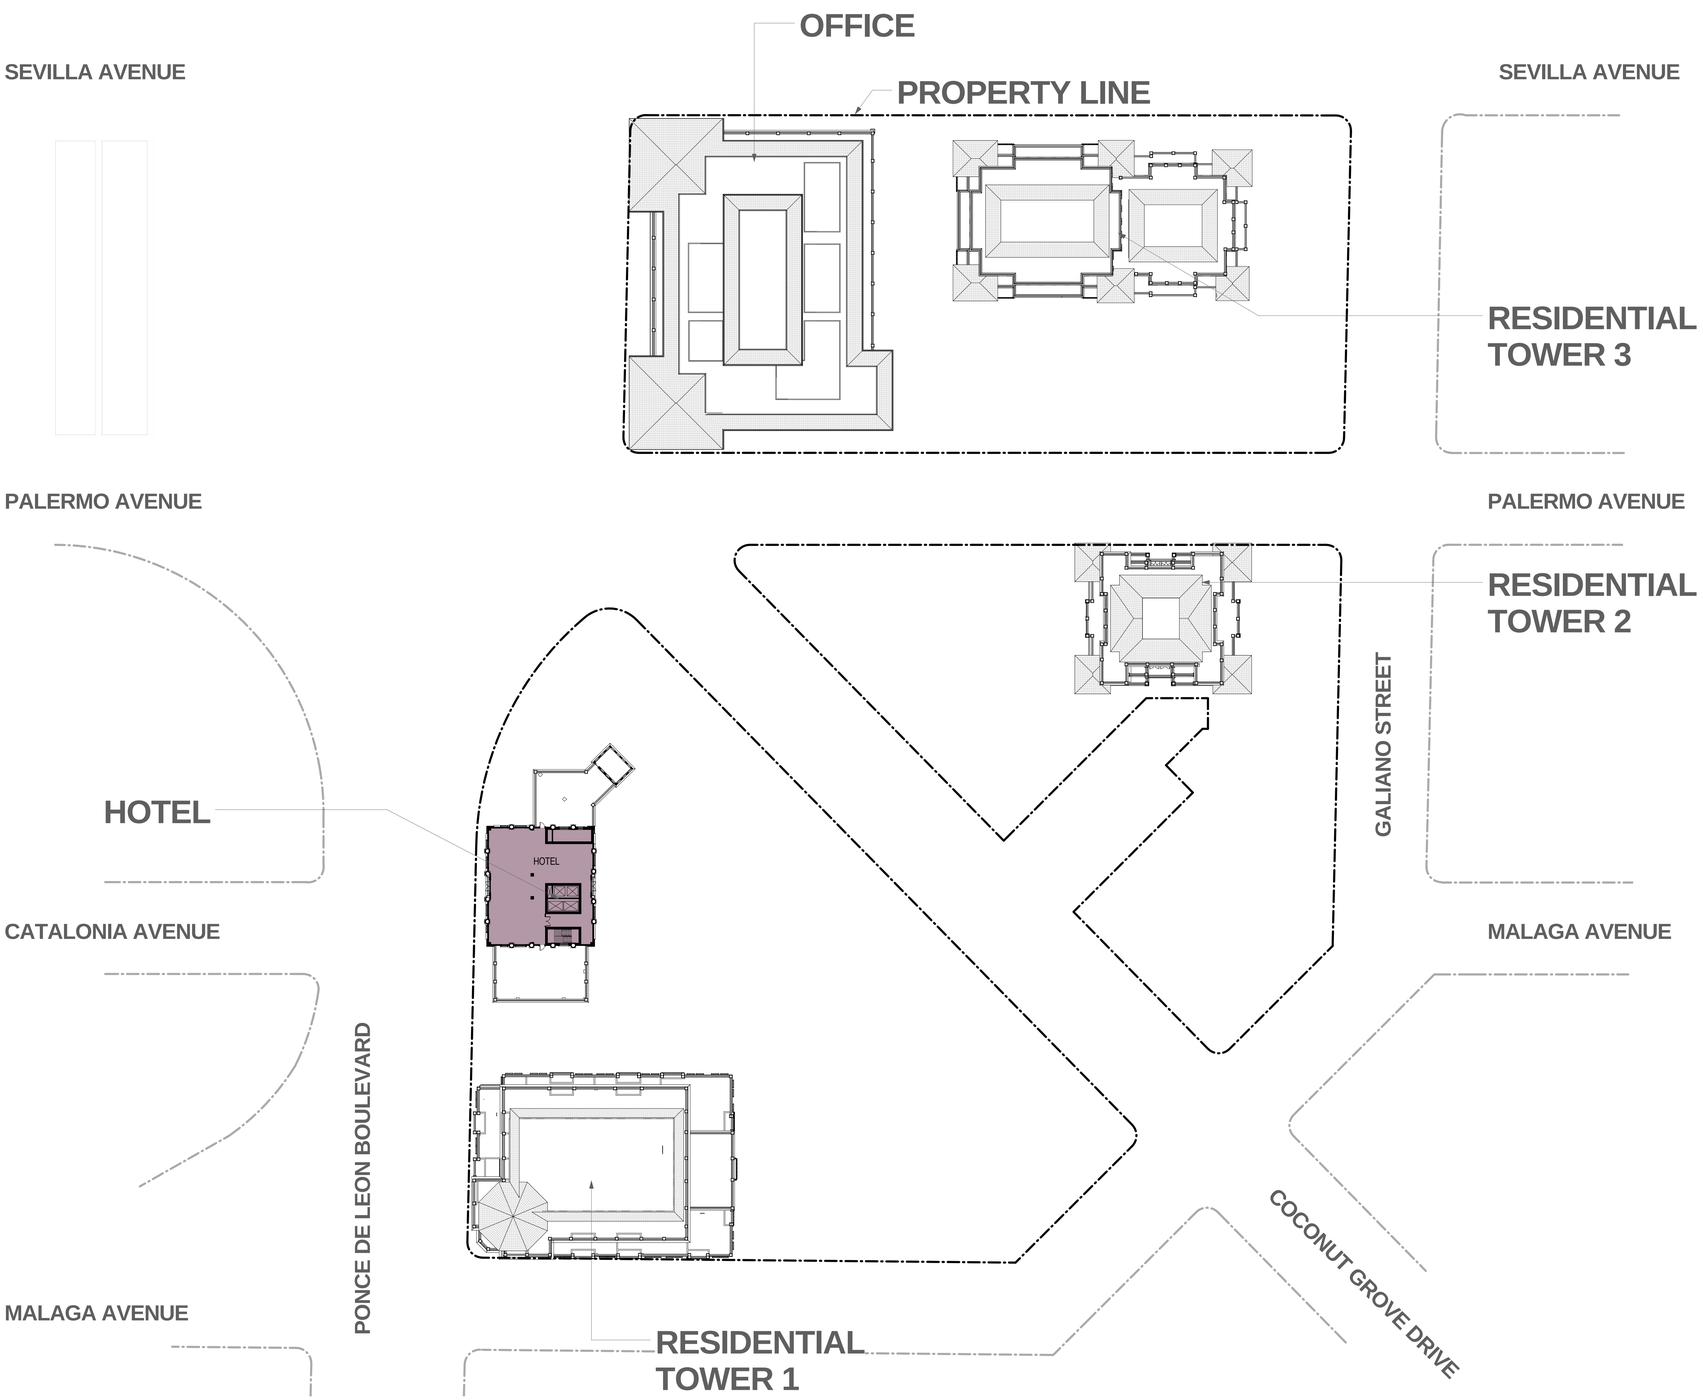

1 LEVEL 18-19 FLOOR PLAN
1" = 40'-0"

KEY PLAN

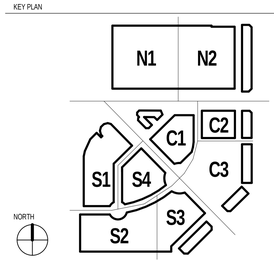

NOT FOR CONSTRUCTION

RTKL SM

AN ARCADIS COMPANY

RTKL ASSOCIATES INC.
396 ALHAMBRA CIR. SOUTH
CORAL GABLES, FLORIDA
P. 786.268.3200
F. 786.268.3201
WWW.RTKL.COM

PROJECT NUMBER 45-14002.00

CONSULTANT

PROJECT

MEDITERRANEAN VILLAGE at Ponce Circle

CLIENT

AGAVE PONCE LLC.
2801,2901, 3001 PONCE DE LEON BOULEVARD

ISSUE DRAWING LOG

SEAL

SHEET IDENTIFICATION

TITLE

FLOOR PLAN LEVEL 18- 19

NUMBER

A-118

2014 RTKL ASSOCIATES INC.

FILE NAME: C:\Users\gpauwels\Documents\OSV-Podium-Central 02_gmpauwels.rvt

TIME: 1/26/2015 1:52:22 PM

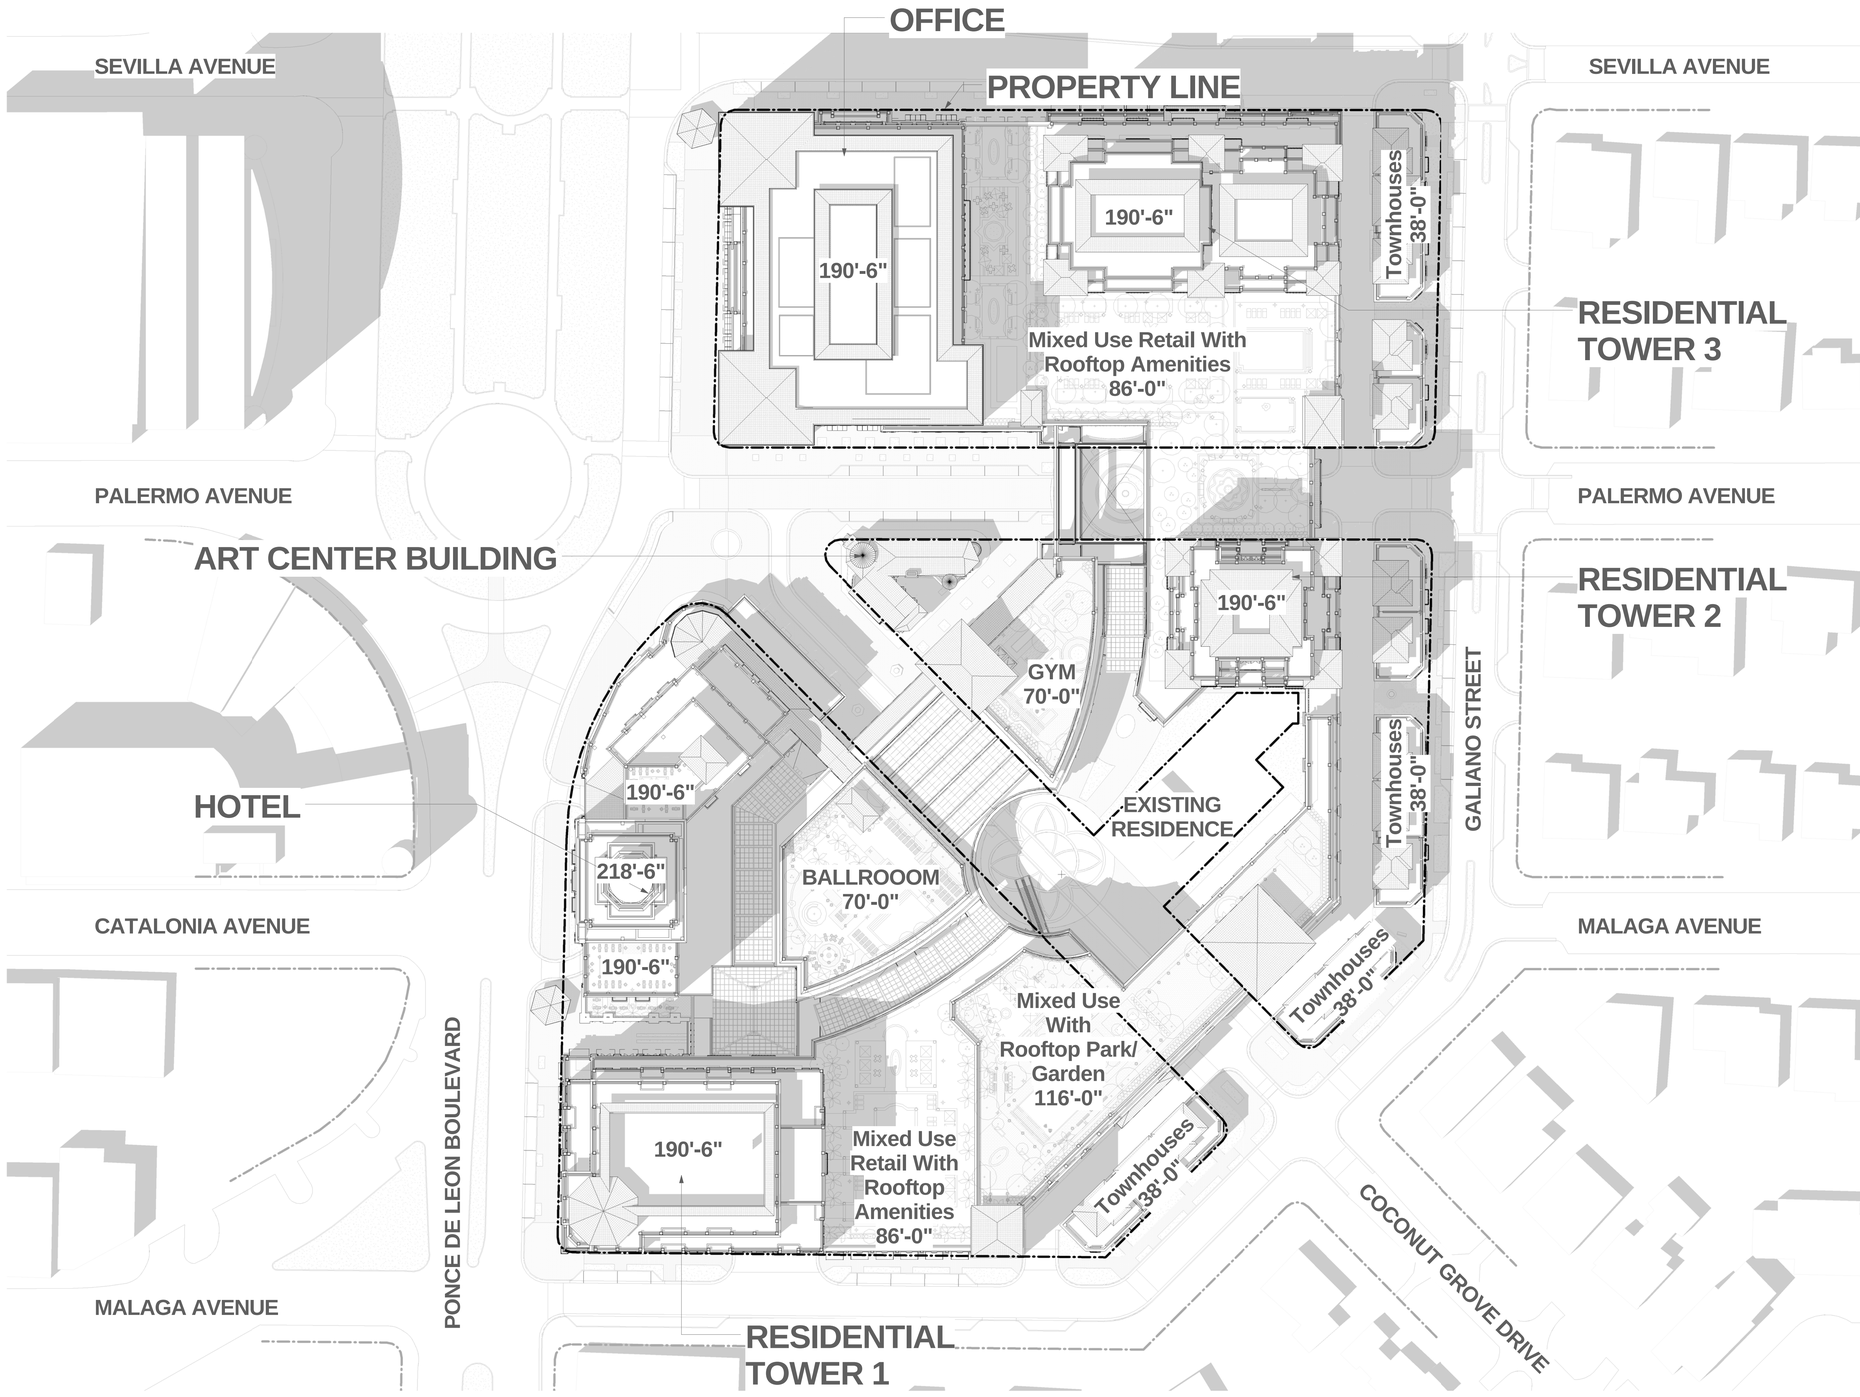

1 ROOF PLAN
1" = 40'-0"

KEY PLAN

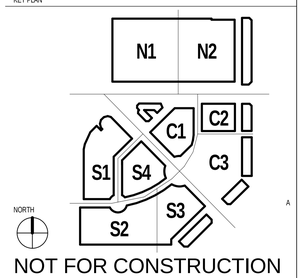

NOT FOR CONSTRUCTION

RTKL SM

AN ARCADIS COMPANY

RTKL ASSOCIATES INC.
396 ALHAMBRA CIR. SOUTH
CORAL GABLES, FLORIDA
P. 786.268.3200
F. 786.268.3201
WWW.RTKL.COM
PROJECT NUMBER 45-14002.00

CONSULTANT

PROJECT

MEDITERRANEAN VILLAGE at Ponce Circle

CLIENT

AGAVE PONCE LLC.
2801,2901, 3001 PONCE DE LEON BOULEVARD

ISSUE DRAWING LOG

SEAL

SHEET IDENTIFICATION

TITLE

ROOF PLAN

NUMBER

A-121

2014 RTKL ASSOCIATES INC.

FILE NAME: C:\Users\gpauwels\Documents\OSV-Podium-Central 02_gmpauwels.rvt

TIME: 1/26/2015 1:57:02 PM