EXISTING EDUCATIONAL FACILITY AT UBC: NO INTERIOR WORK PROPOSED

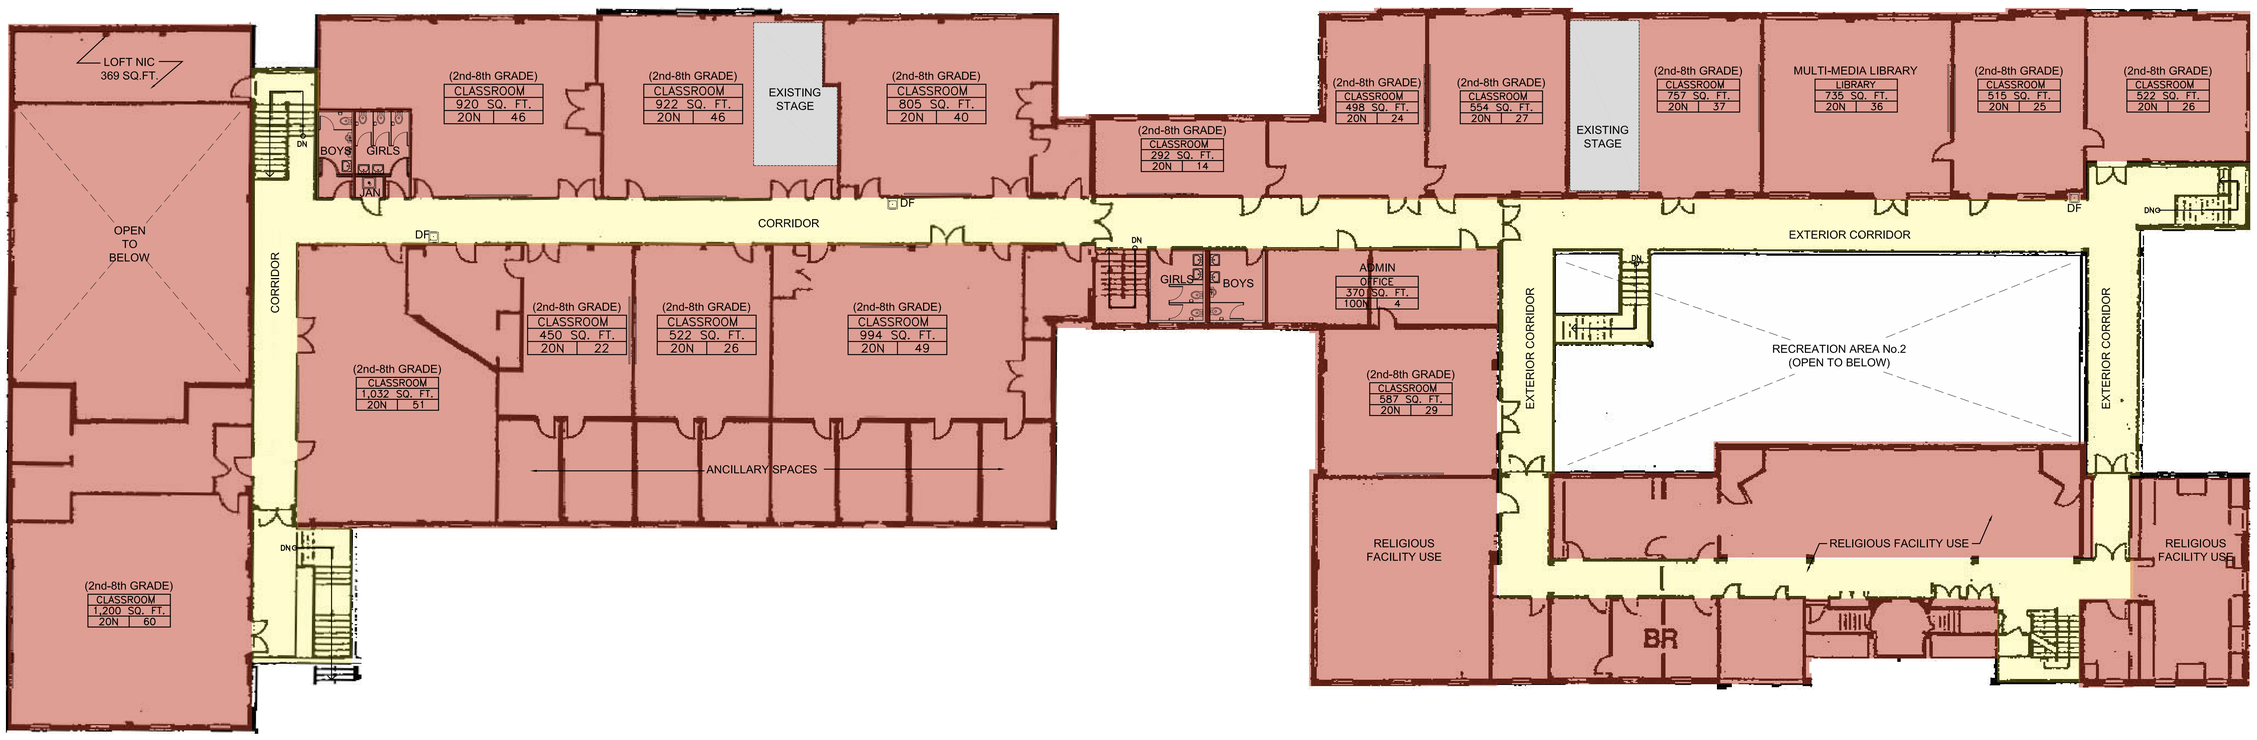

1
A051

UBC EXISTING EDUCATIONAL FACILITY: 2ND FLOOR PLAN

SCALE: 3/32 = 1'-0"

N

CIVICA
ARCHITECTURE & URBAN DESIGN
8323 NW 12th St. Suite 106
Doral, FL 33126
tel: 305.593.9959
AA #26001093
www.civicagroup.com

PROJECT:

SOMERSET
UBC

624 ANASTASIA AVENUE
CORAL GABLES, FLORIDA 33134

APPLICANT:

SOMERSET
UBC

624 ANASTASIA AVENUE
CORAL GABLES, FLORIDA 33134

CIVICA PROJECT No:
090136

ISSUED FOR:

CHANGE
IN
LAND USE

No.	DATE	REVISION	BY

DRAWN BY: CP
APPROVED BY: RL
DATE: 2009
SCALE: As Shown

KEY PLAN
N.T.S.

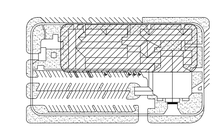

SEAL/SIGNATURE

04-15-2011

ROLANDO LLANES, AIA
AR - 0013160

This drawing is the property of CIVICA and is not to be reproduced or copied in whole or part. It is not to be used on any other project and is to be returned on request.

COPYRIGHT © 2011

SHEET TITLE

EXISTING
LIFE SAFETY PLAN
SECOND FLOOR

SHEET NUMBER

A051